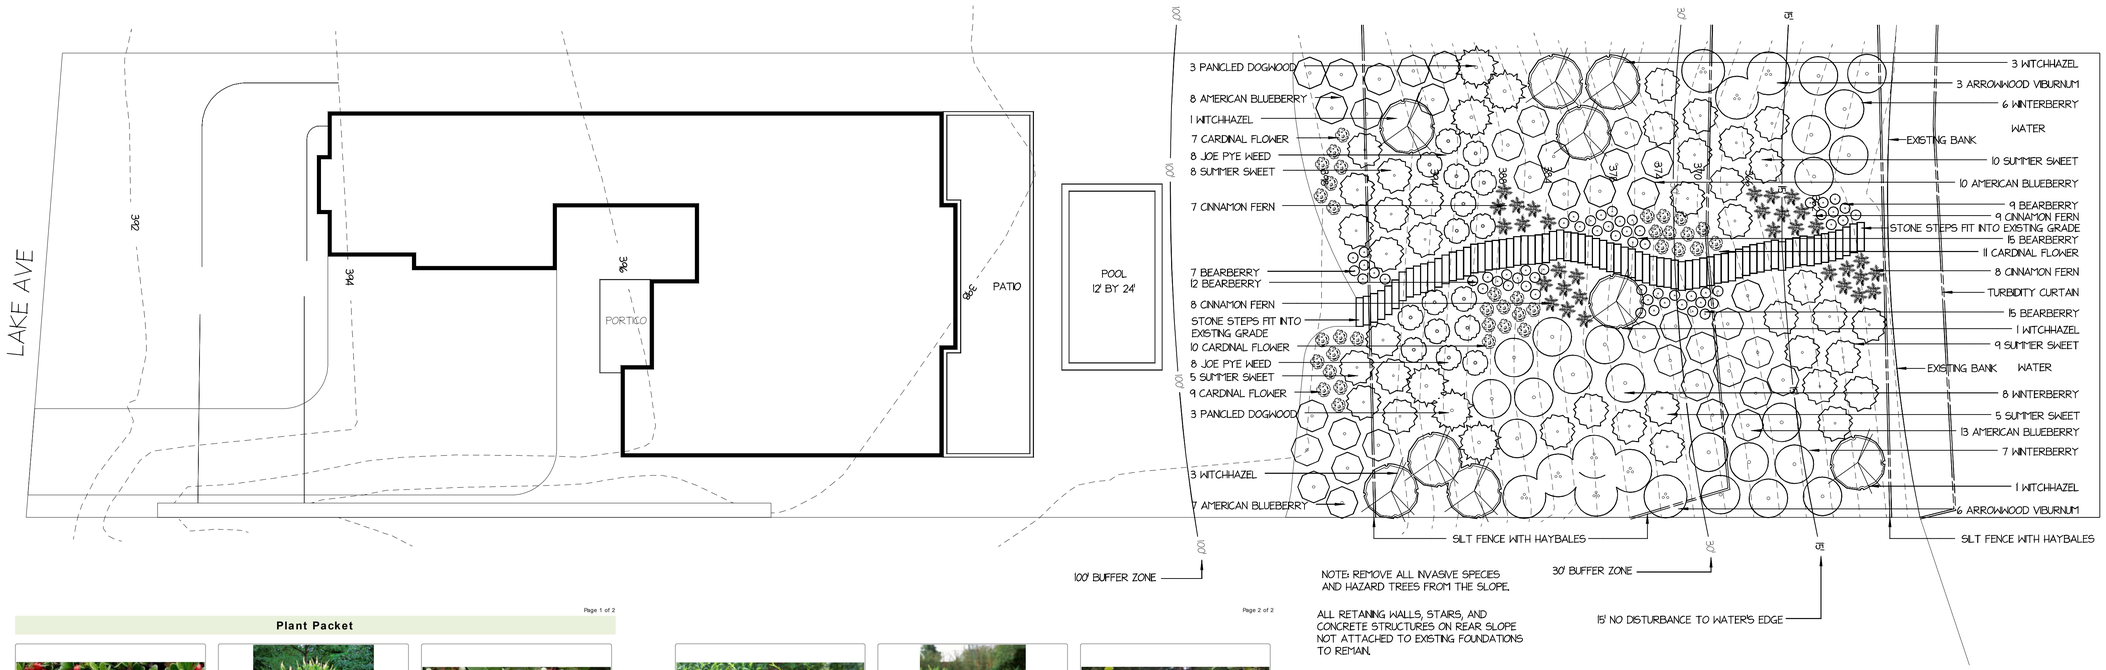

NOTE: REMOVE ALL INVASIVE SPECIES AND HAZARD TREES FROM THE SLOPE.

ALL RETAINING WALLS, STAIRS, AND CONCRETE STRUCTURES ON REAR SLOPE NOT ATTACHED TO EXISTING FOUNDATIONS TO REMAIN.

Plant Packet

BEARBERRY
Arctostaphylos uva-ursi

©2016 Horticopia, Inc.

SUMMER SWEET
Clethra alnifolia

PANICLED DOGWOOD
Cornus racemosa

JOE PYE WEED
Eupatorium maculatum

WITCHHAZEL
Hamamelis virginiana

WINTERBERRY
Ilex verticillata

© 2013 DynaSCAPE Software, All rights reserved - © 2013 Horticopia, Inc., All rights reserved.

CARDINAL FLOWER
Lobelia cardinalis

©2016 Horticopia, Inc.

CINNAMON FERN
Osmunda cinnamonea

AMERICAN BLUEBERRY
Vaccinium corymbosum

©2016 Horticopia, Inc.

ARROWWOOD VIBURNUM
Viburnum dentatum

© 2013 DynaSCAPE Software, All rights reserved - © 2013 Horticopia, Inc., All rights reserved.

Qty	Botanical Name	Common Name	Size/Condition
Trees			
6	Cornus racemosa	PANICLED DOGWOOD	2GAL
9	Hamamelis virginiana	WITCHHAZEL	5GAL
Shrubs			
37	Clethra alnifolia	SUMMER SWEET	2GAL
21	Ilex verticillata	WINTERBERRY	2GAL
38	Vaccinium corymbosum	AMERICAN BLUEBERRY	2GAL
9	Viburnum dentatum	ARROWWOOD VIBURNUM	2GAL
Perennials and Annuals			
16	Eupatorium maculatum	JOE PYE WEED	None
37	Lobelia cardinalis	CARDINAL FLOWER	1GAL
32	Osmunda cinnamonea	CINNAMON FERN	1GAL
Groundcovers			
58	Arctostaphylos uva-ursi	BEARBERRY	1GAL

0 5 10 20
SCALE IN FEET

SCALE: 1" = 10'

NOTES

No.	Date	Description
REVISIONS		

PERRONE LANDSCAPING

876 SALISBURY ST.
HOLDEN, MA 01520

LOT 4 249 & 261 LAKE AVE
WORCESTER, MA 01604

SCALE	1" = 10'
DRAWN BY	KR
CHECKED BY	
DATE	8-3-20
DATE OF PRINT	

PROJECT NO.

SHEET NO.
L-1

Prepared by DynaSCAPE