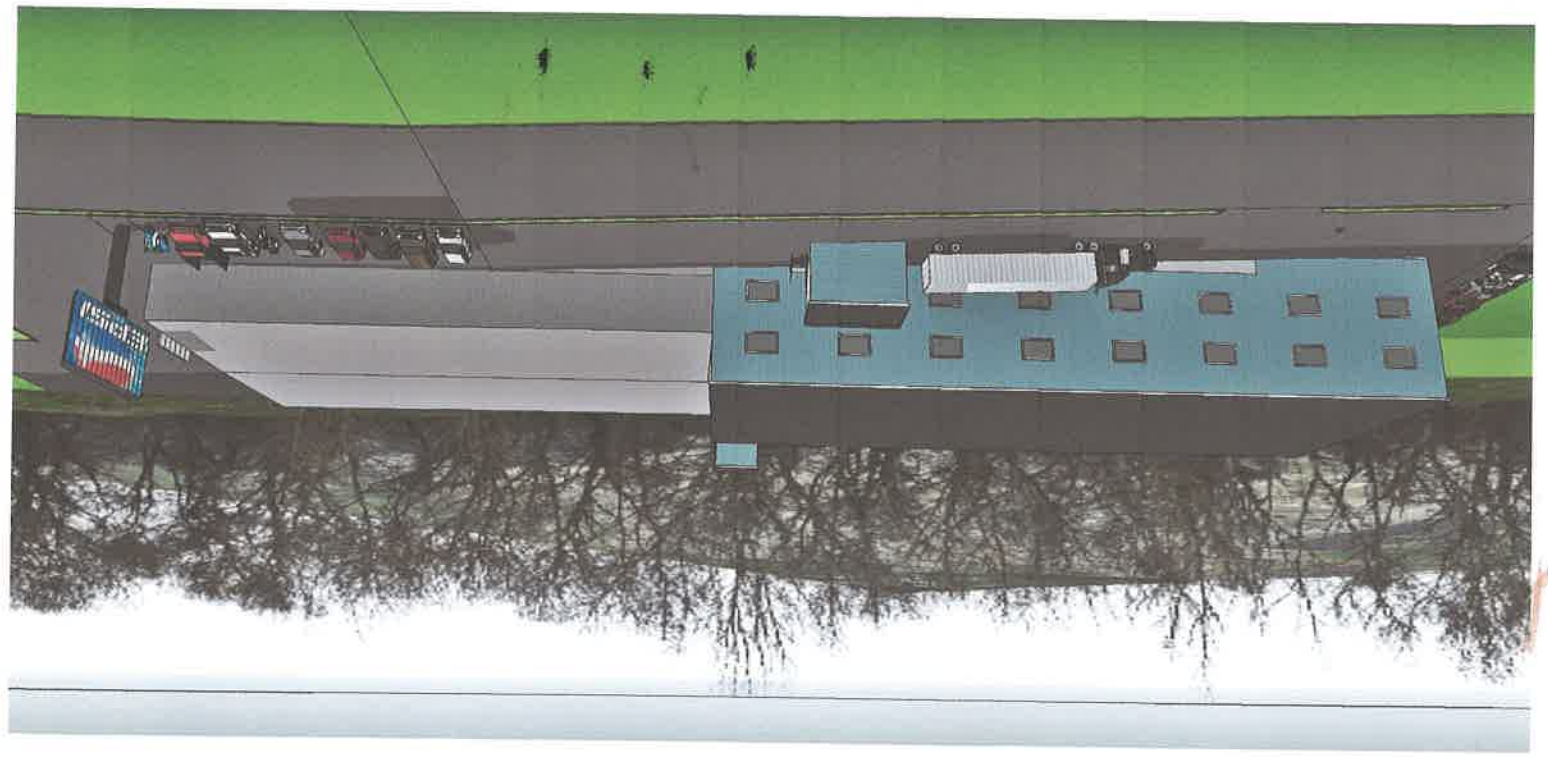

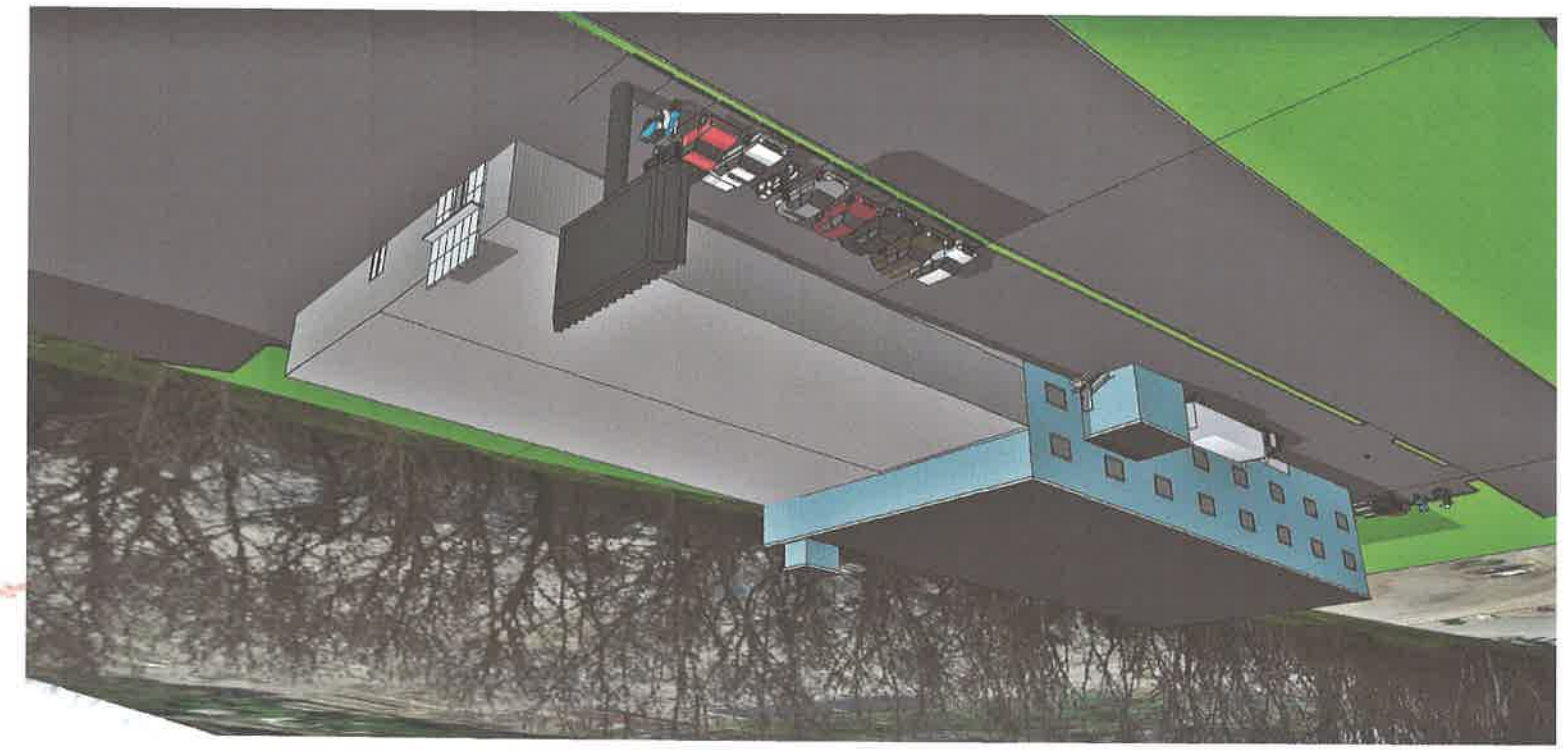

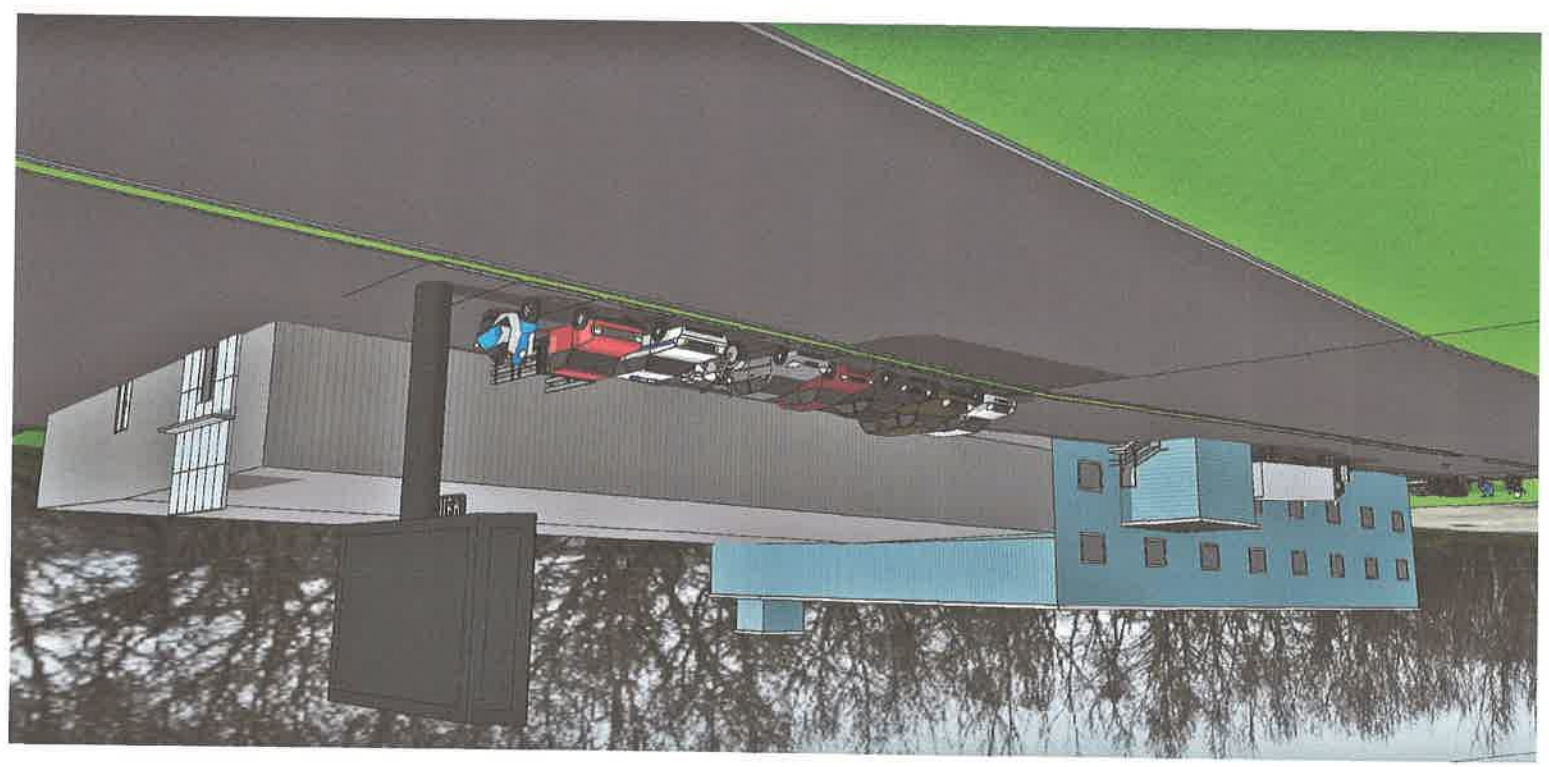

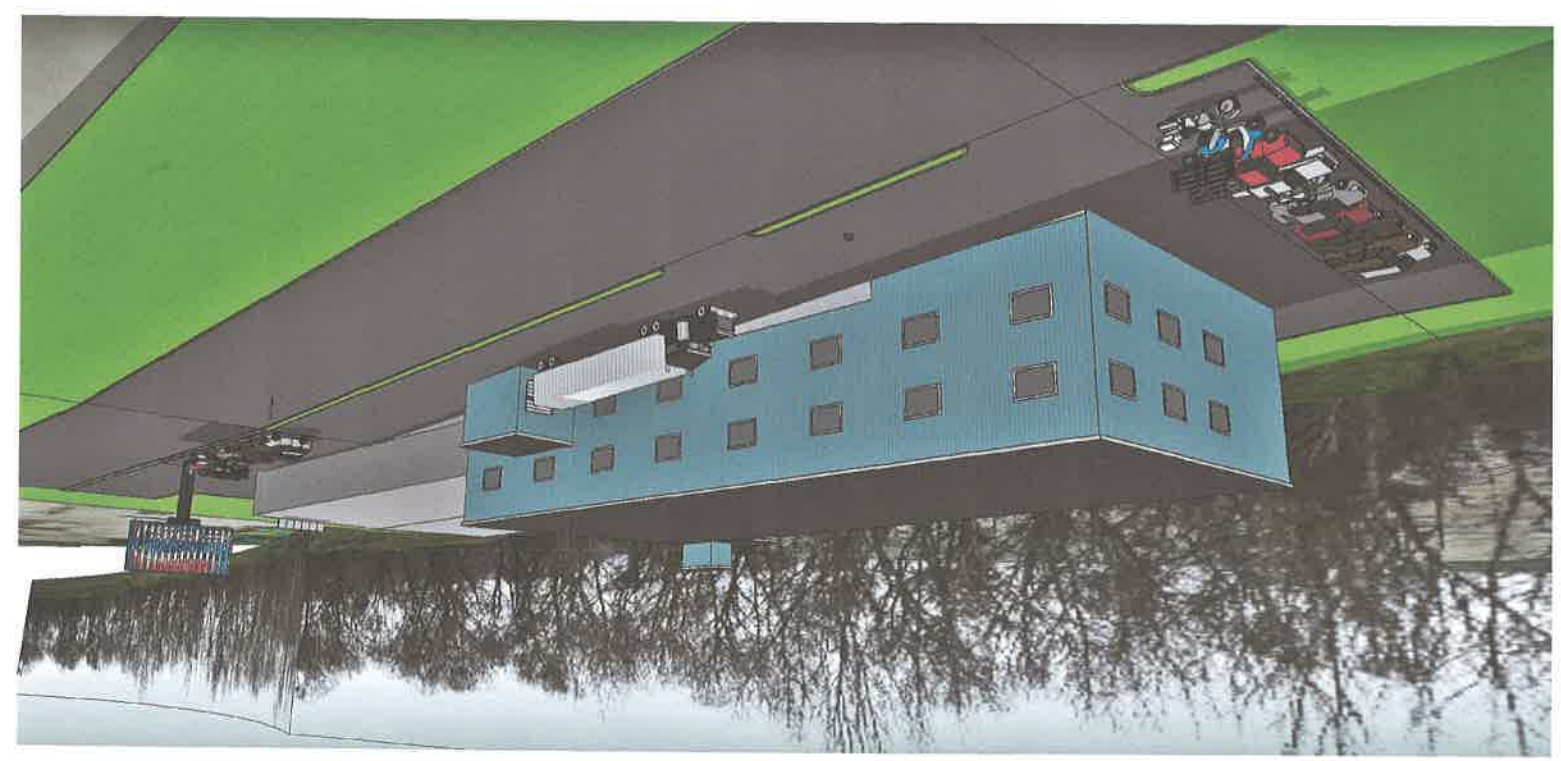

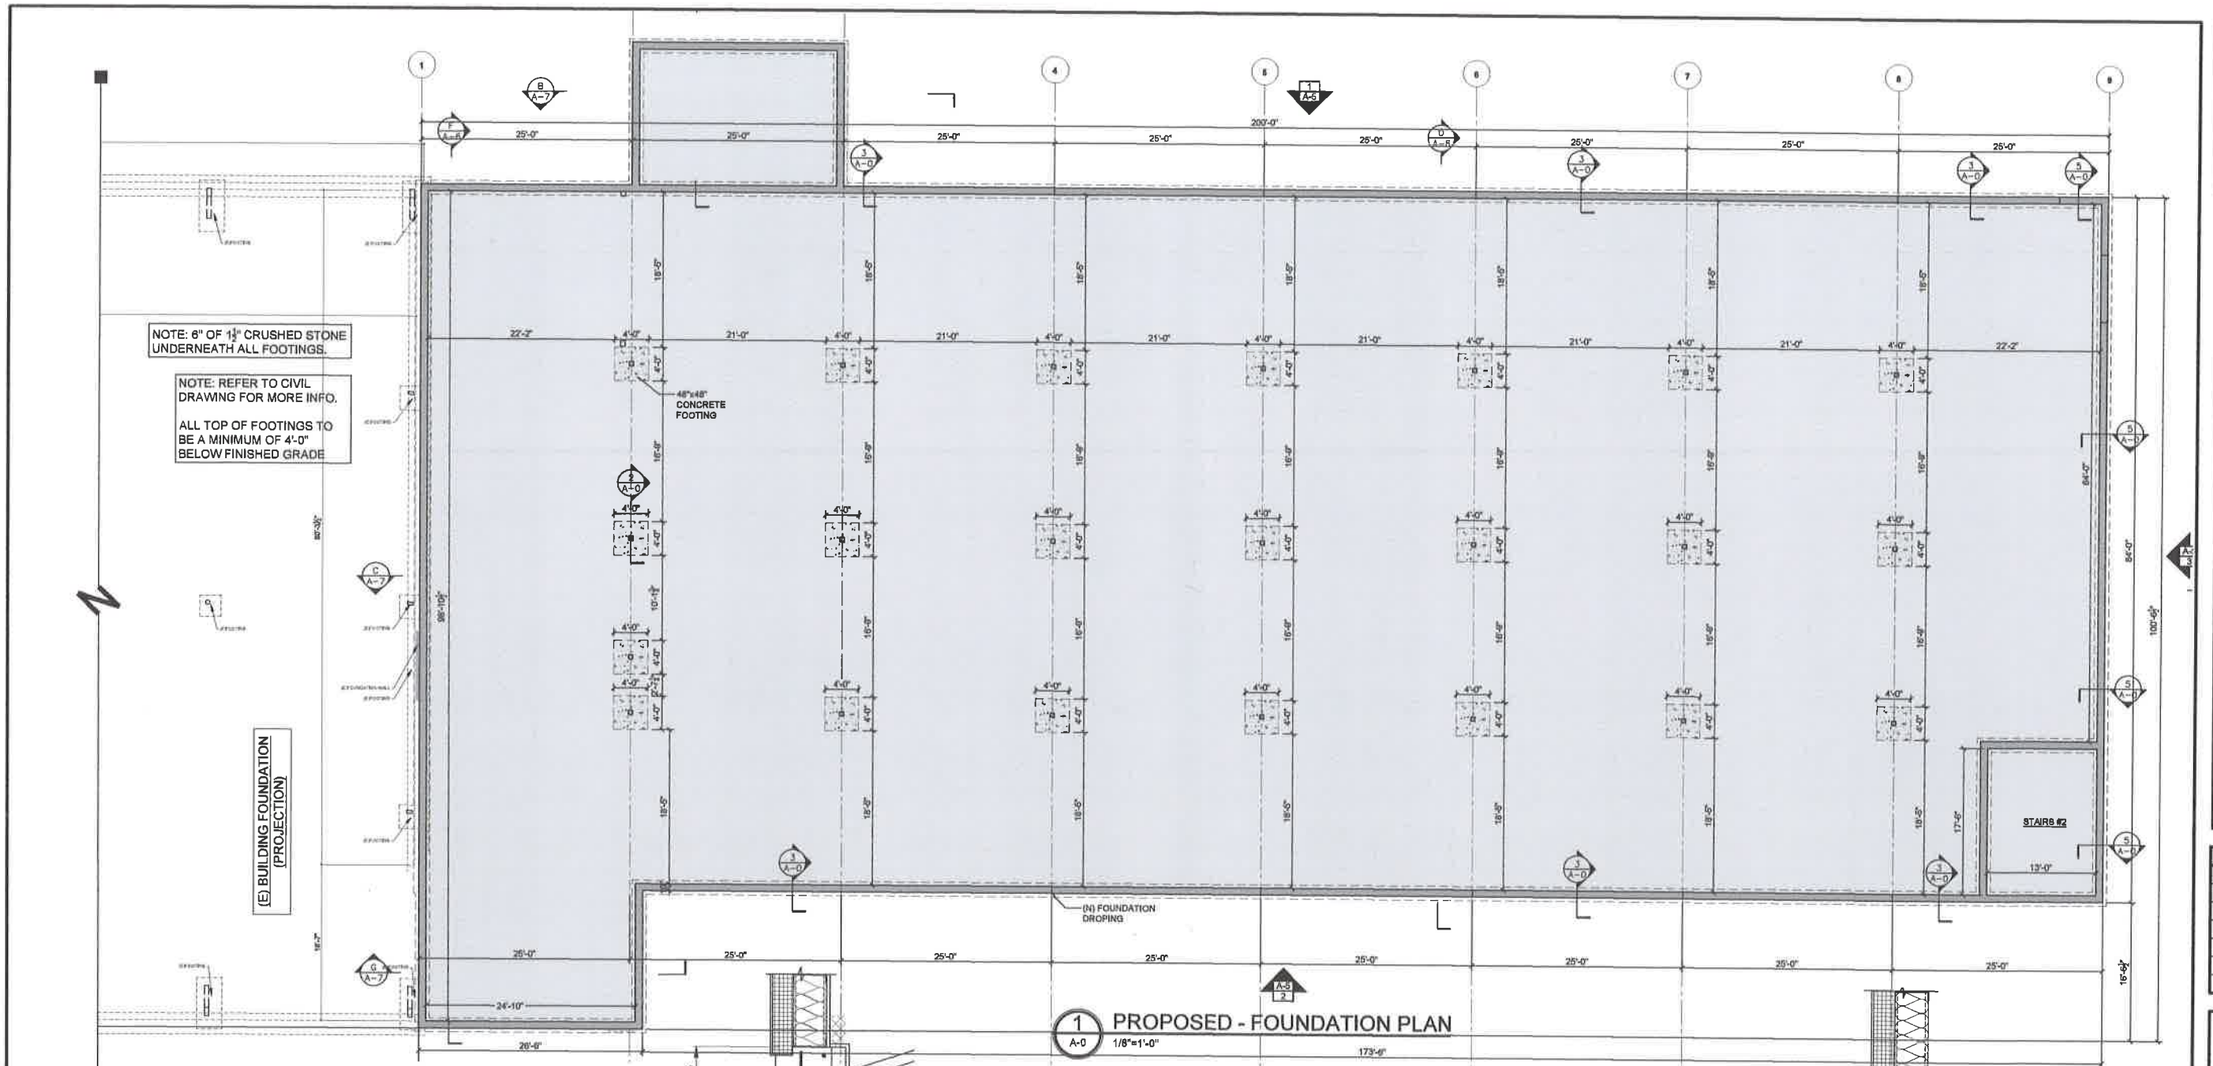

1 A-0 PROPOSED - FOUNDATION PLAN
1/8"=1'-0"

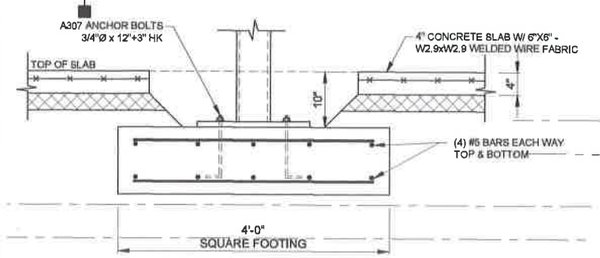

2 A-0 TYPICAL 4'X4' INTERIOR COLUMN FOOTING
1"=1'-0"

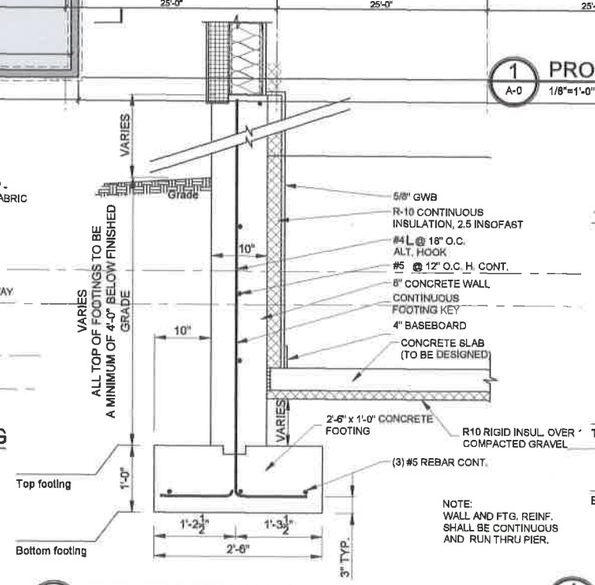

3 A-0 TYP. FROST WALL & CONT. FOOTING
1"=1'-0"

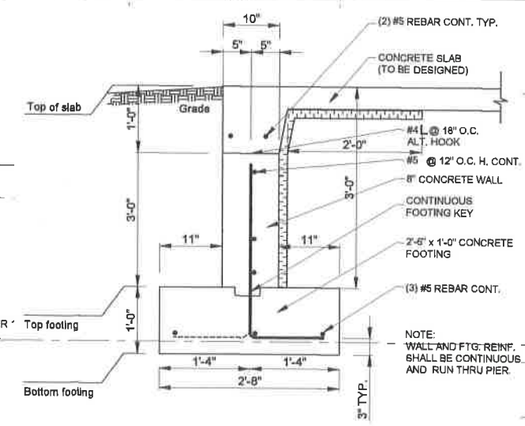

4 A-0 TYP. EXTERIOR WALL W/ @ DOORS
1"=1'-0"

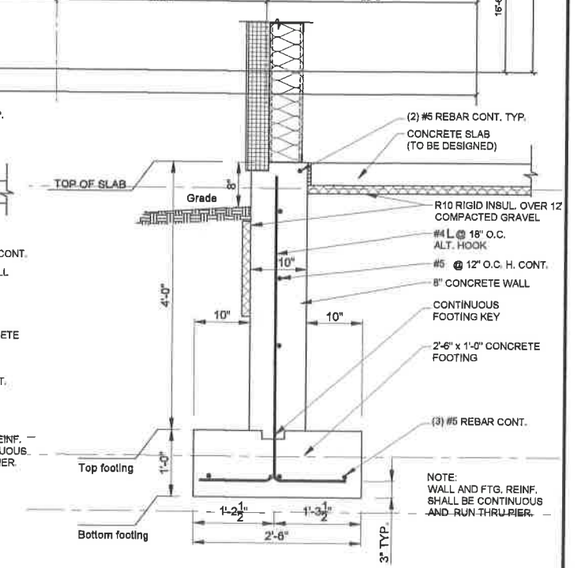

5 A-0 TYP. EXTERIOR WALL w/ METAL PANEL & CONT. FTG.
1"=1'-0"

PROJECT NAME:

ALTERATION & ADDITION
COMMERCIAL BUILDING
141 SOUTHWEST ST.
WORCESTER, MA

ACROPOLIS DESIGN CONSULTANTS
774-262-3187
100 Grove St, Ste 203 Worcester MA 01605
(774) 262-3187 clients@acropolisdesign.org

NO.	DATE:	REVISION:

UPDATED TO 12/31/2019 FOR REVIEW NOT FOR CONST.

DRAWING NAME:

PROPOSED FOUNDATION PLAN & DETAILS

PROJECT NUMBER: 19-048	DRAWN BY: RH/DEDC
SCALE: AS NOTED	DATE: 12/27/2019

DRAWING NUMBER:

A-0

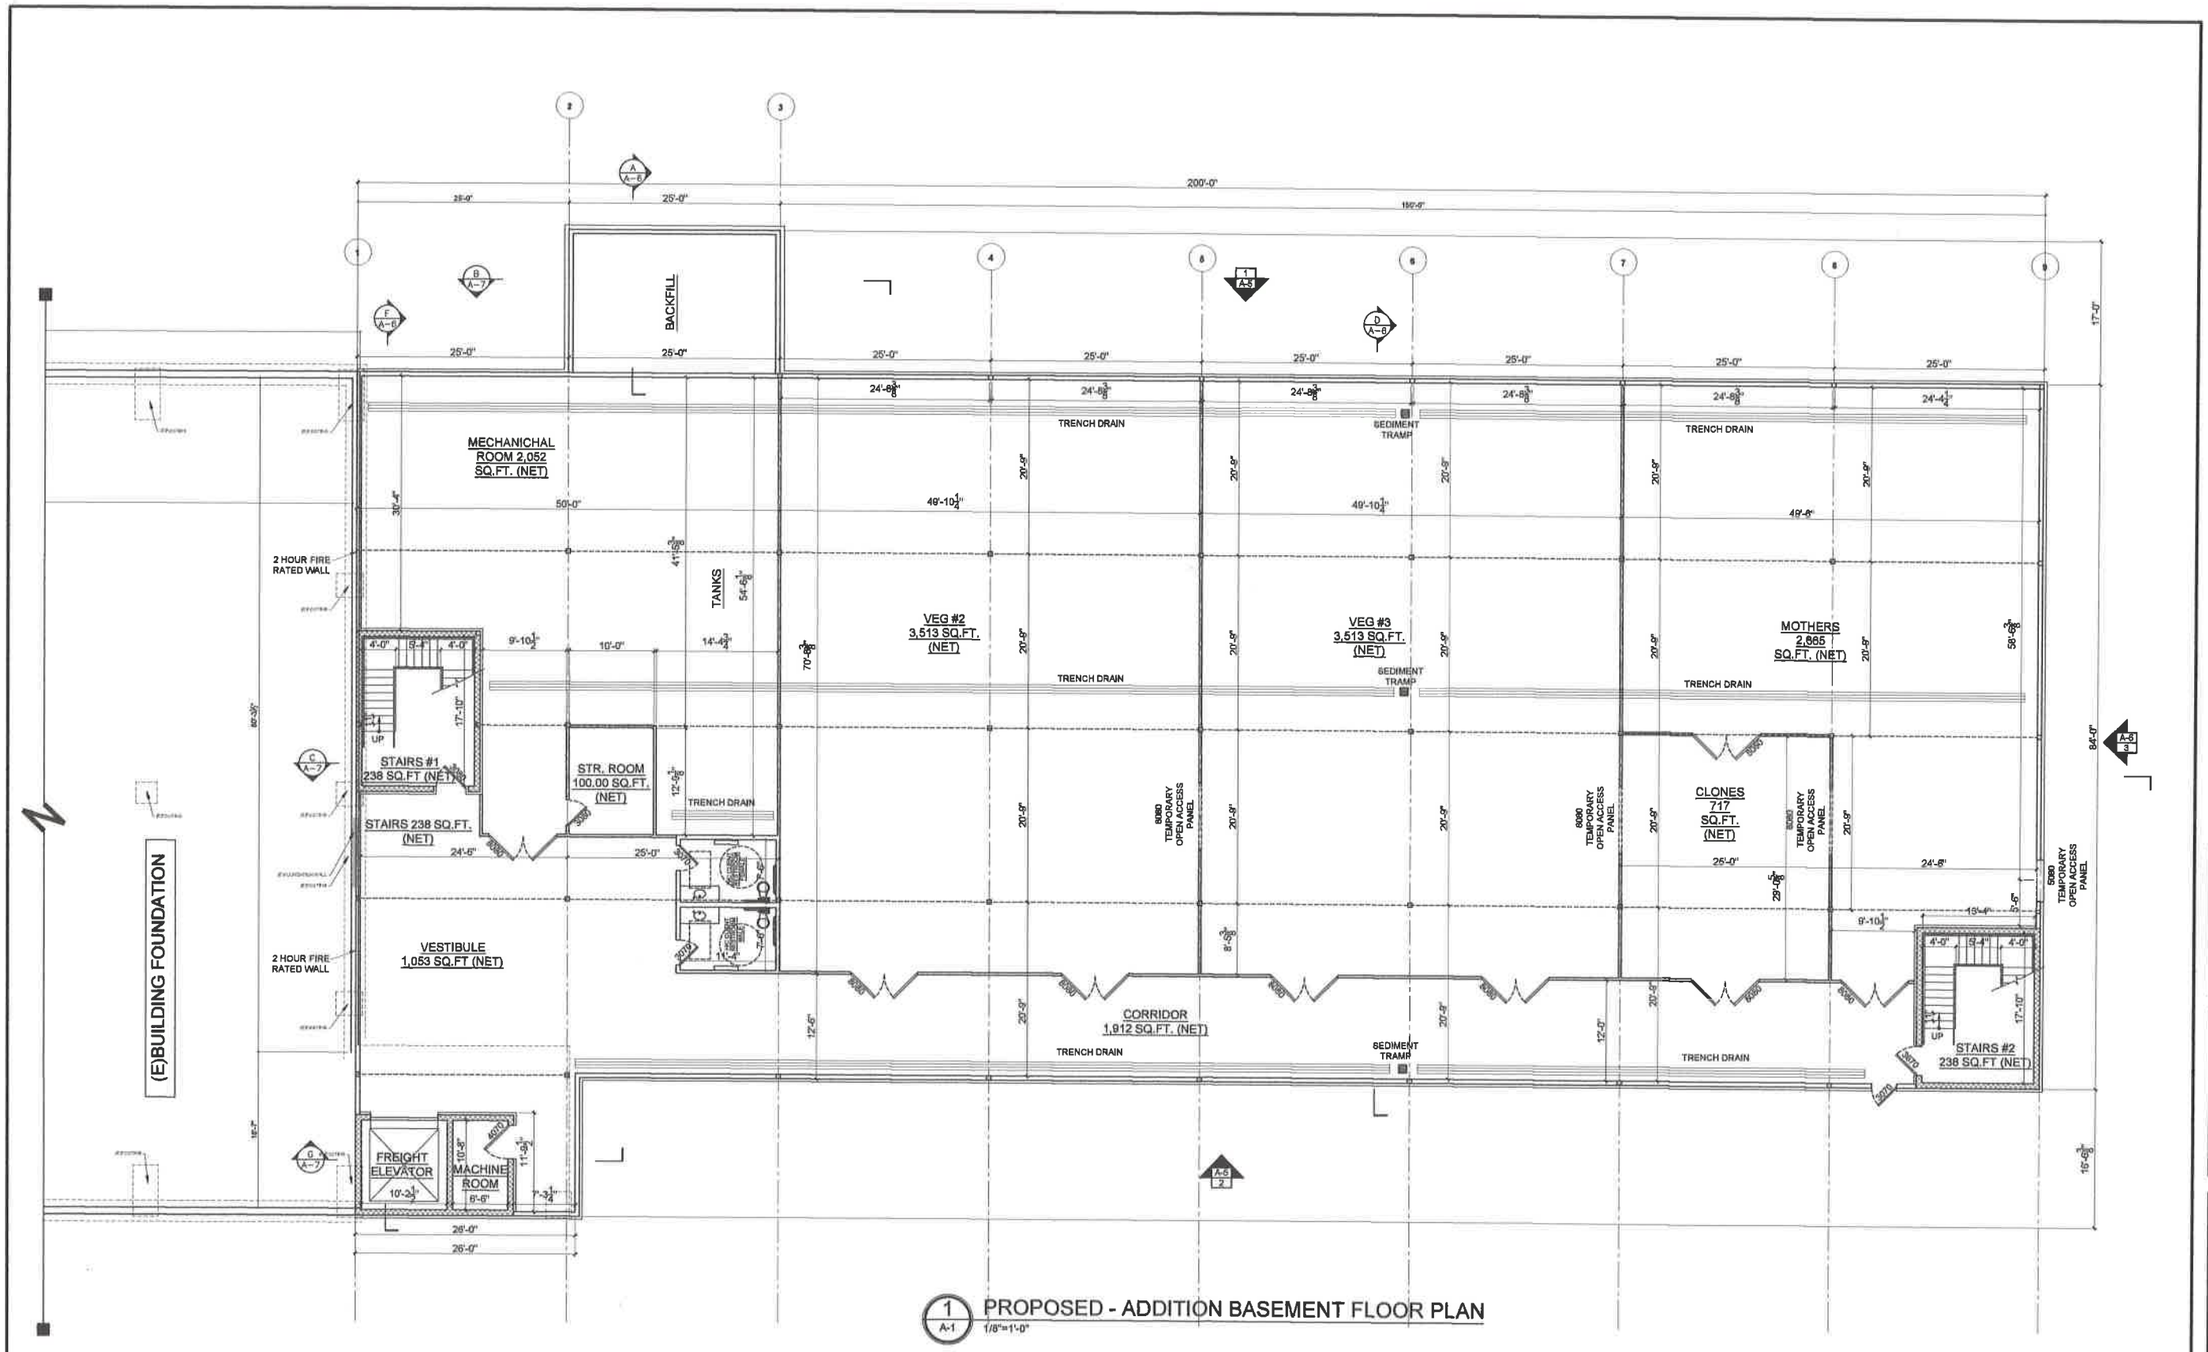

1 A-1 PROPOSED - ADDITION BASEMENT FLOOR PLAN
1/8"=1'-0"

PROJECT NAME:

ALTERATION & ADDITION
COMMERCIAL BUILDING
141 SOUTHWEST ST.
WORCESTER, MA

ACROPOLIS DESIGN CONSULTANTS
774-262-3187
100 Grove St, Ste. 203 Worcester MA 01605
(774) 262-3187 clients@acropolisdesign.org

NO.	DATE:	REVISION:

UPDATED TO 12/31/2019 FOR REVIEW NOT FOR CONST.

DRAWING NAME:

PROPOSED ADDITION BASEMENT FLOOR PLAN

PROJECT NUMBER:	DRAWN BY:
19-048	RH/DEDC
SCALE: 1/8" : 1'-0"	DATE: 12/27/2019

DRAWING NUMBER:

A-1

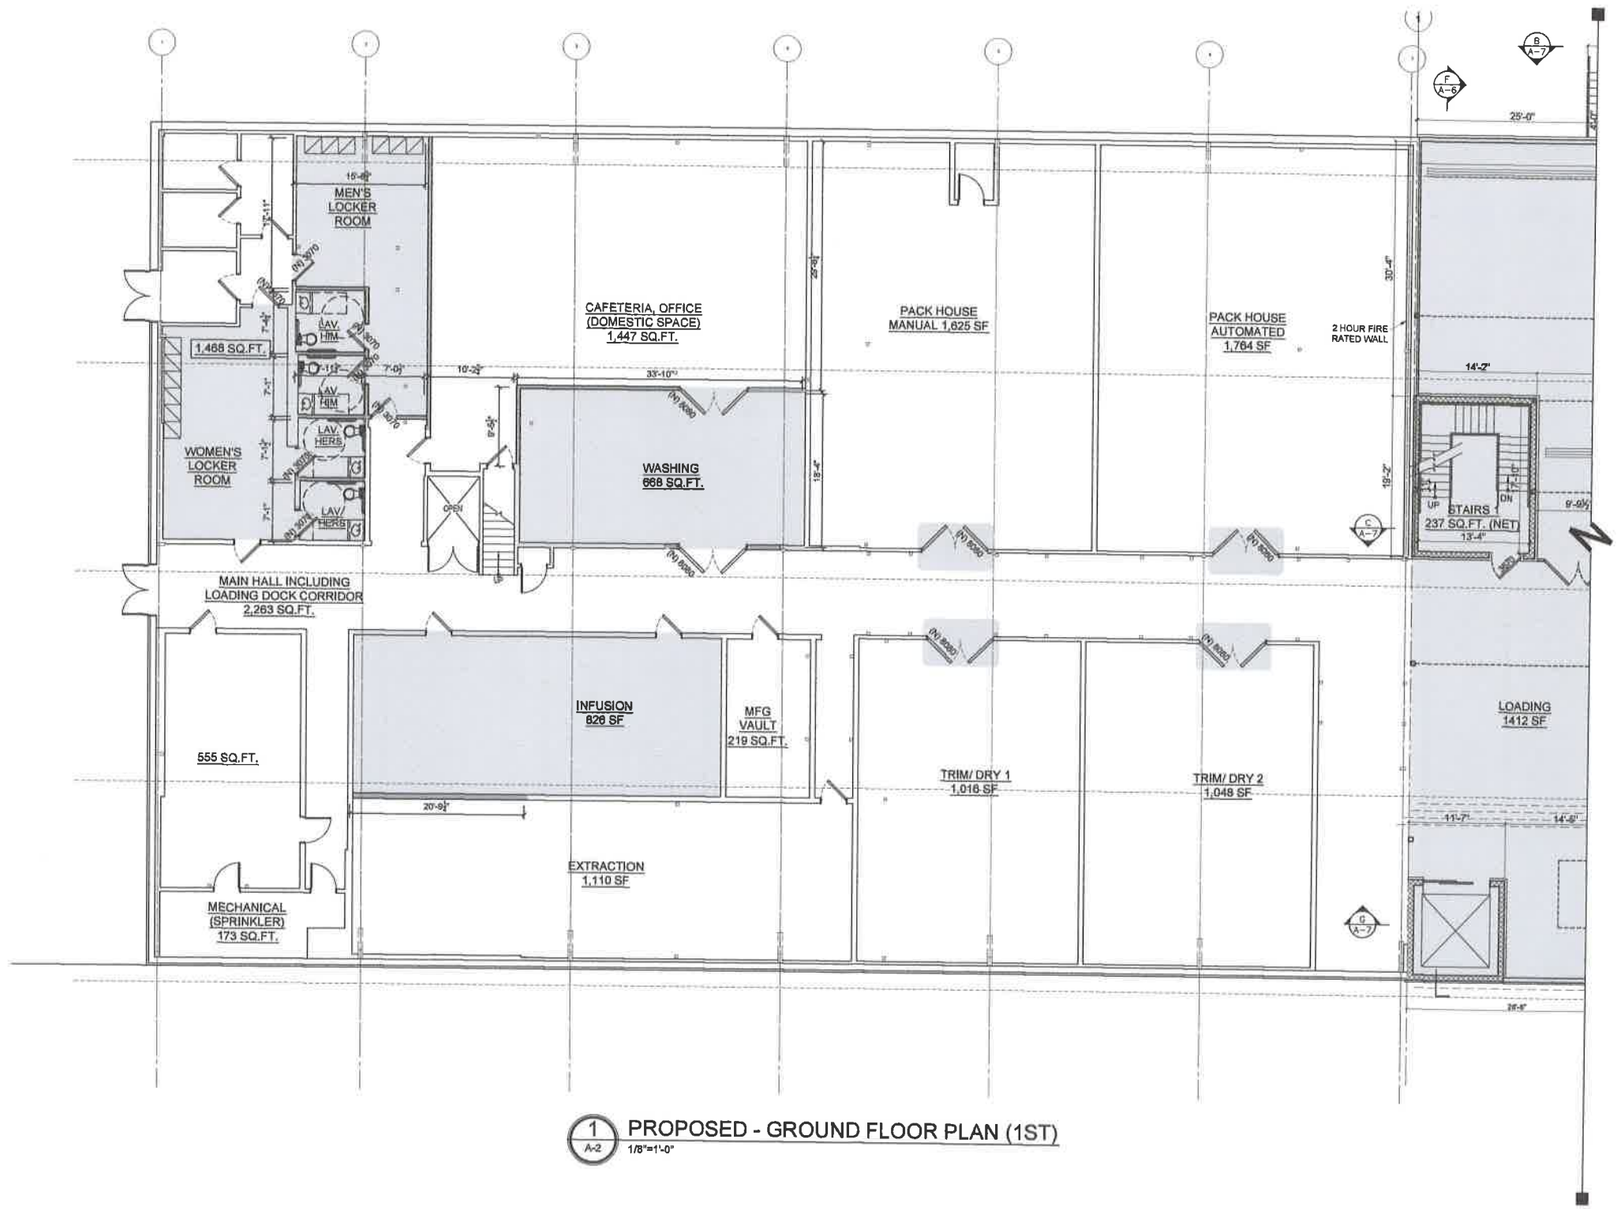

1 A-2 PROPOSED - GROUND FLOOR PLAN (1ST)
1/8"=1'-0"

PROJECT NAME:

ALTERATION & ADDITION
COMMERCIAL BUILDING
141 SOUTHWEST ST.
WORCESTER, MA

ACROPOLIS DESIGN CONSULTANTS
774-262-3187
100 Grove St, Ste. 203 Worcester MA 01605
(774) 262-3187 client@acropolisdesign.org

NO.	DATE:	REVISION:

UPDATED TO 12/31/2019 FOR REVIEW NOT FOR CONST.

DRAWING NAME:

PROPOSED - GROUND FLOOR PLAN (1ST)

PROJECT NUMBER:	DRAWN BY:
19-048	RH/DEDC
SCALE: 1/8" : 1'-0"	DATE: 12/27/2019

DRAWING NUMBER:

A-2

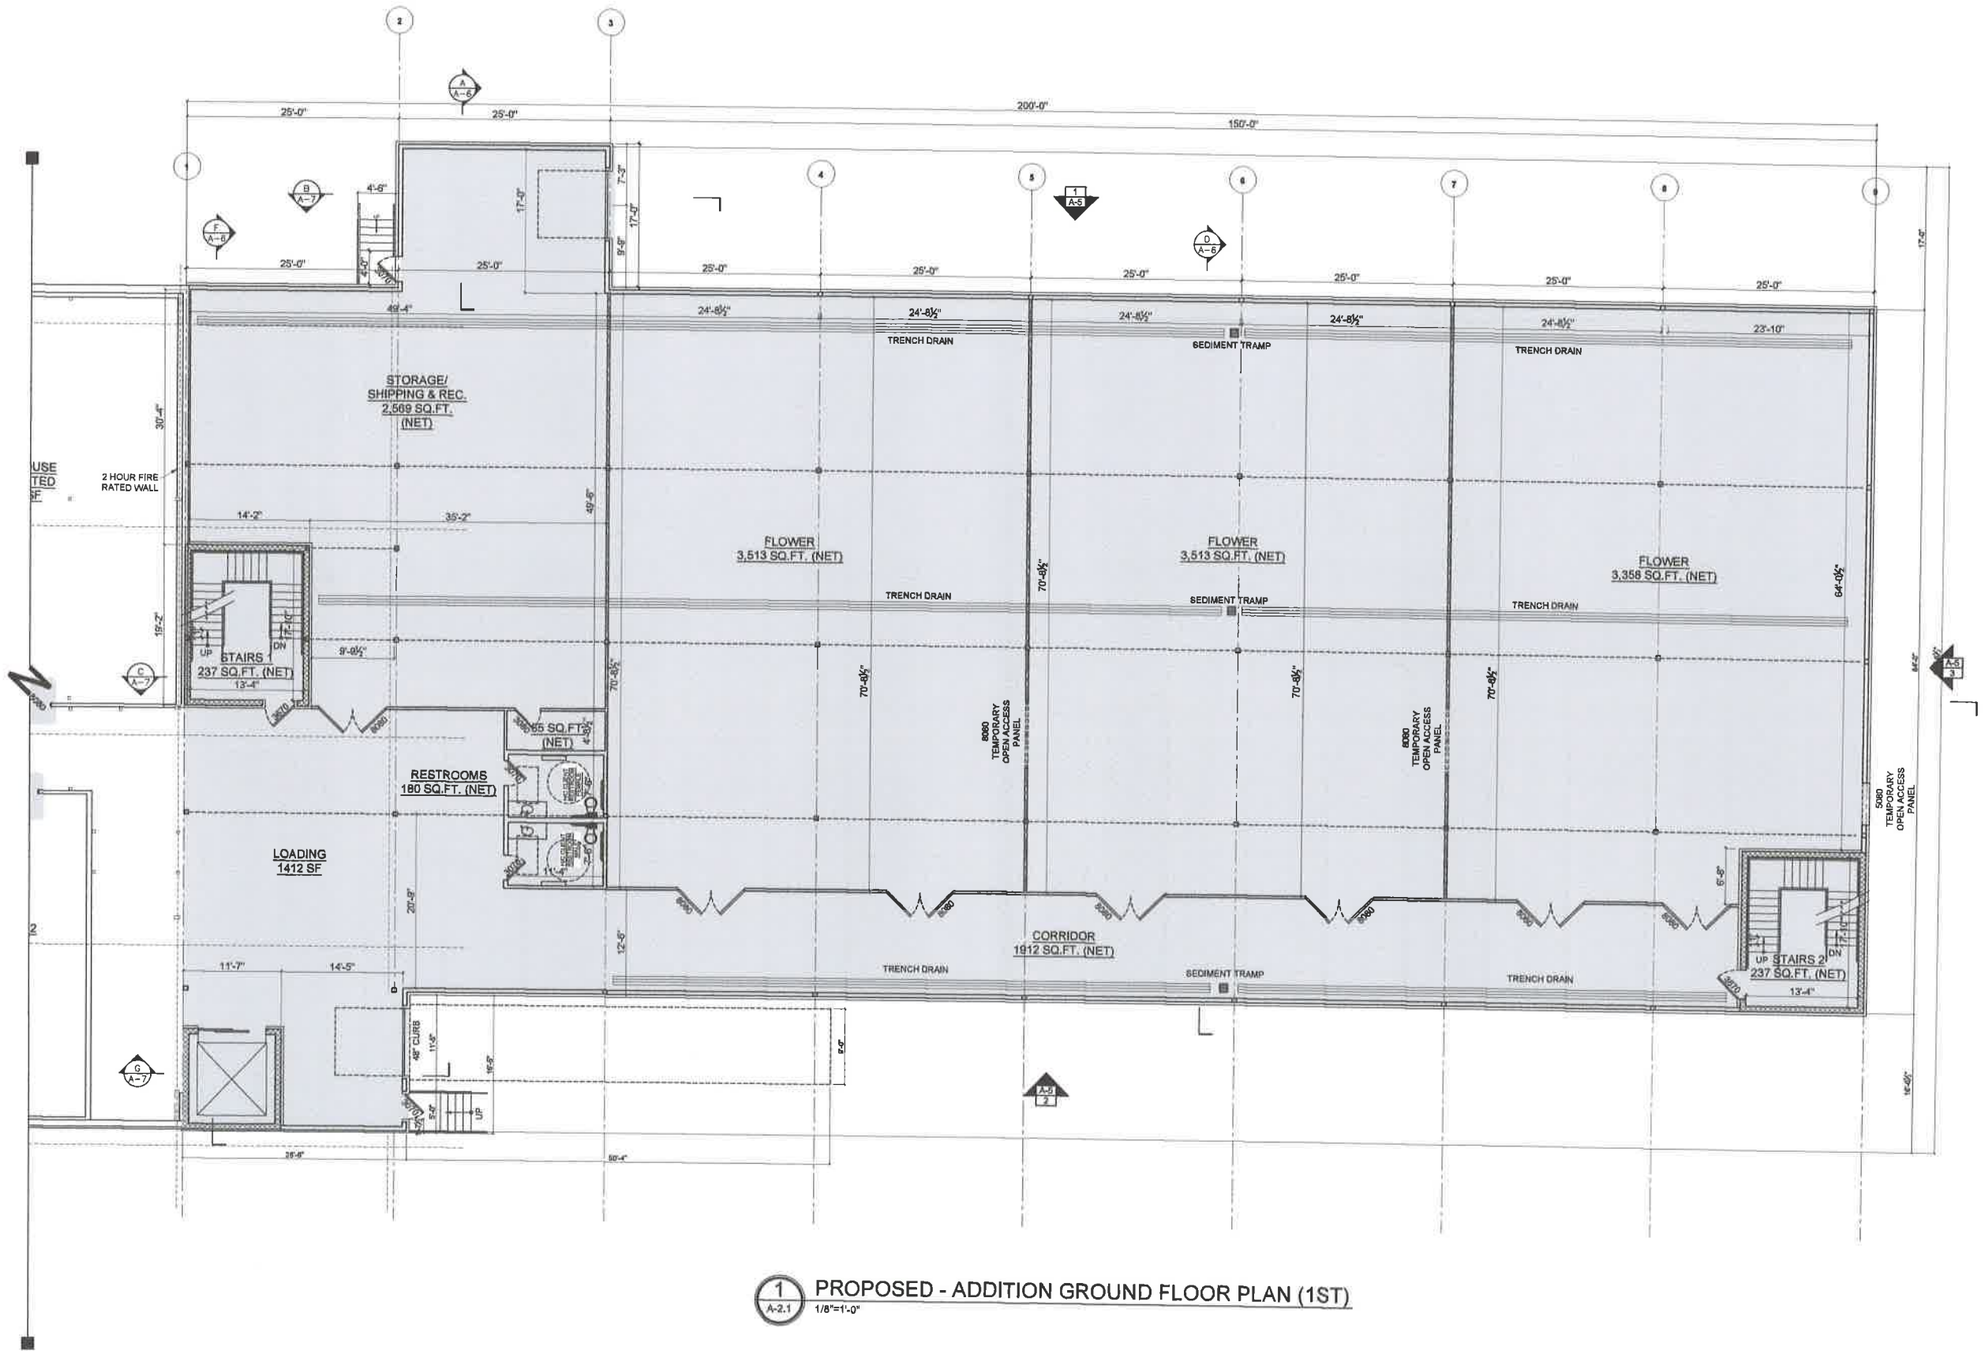

1 A-2.1 PROPOSED - ADDITION GROUND FLOOR PLAN (1ST)
1/8"=1'-0"

PROJECT NAME:

ALTERATION & ADDITION
COMMERCIAL BUILDING
141 SOUTHWEST ST.
WORCESTER, MA

ACROPOLIS DESIGN CONSULTANTS
774-262-3187
100 Grove St, Ste 203 Worcester MA 01605
(774) 262-3187 clients@acropolisdesign.org

NO.	DATE:	REVISION:

UPDATED TO 12/31/2019 FOR REVIEW NOT FOR CONST.

DRAWING NAME:

PROPOSED - ADDITION GROUND FLOOR PLAN (1ST)

PROJECT NUMBER:	DRAWN BY:
19-048	RH/DEDC
SCALE: 1/8" : 1'-0"	DATE: 12/27/2019

DRAWING NUMBER:

A-2.1

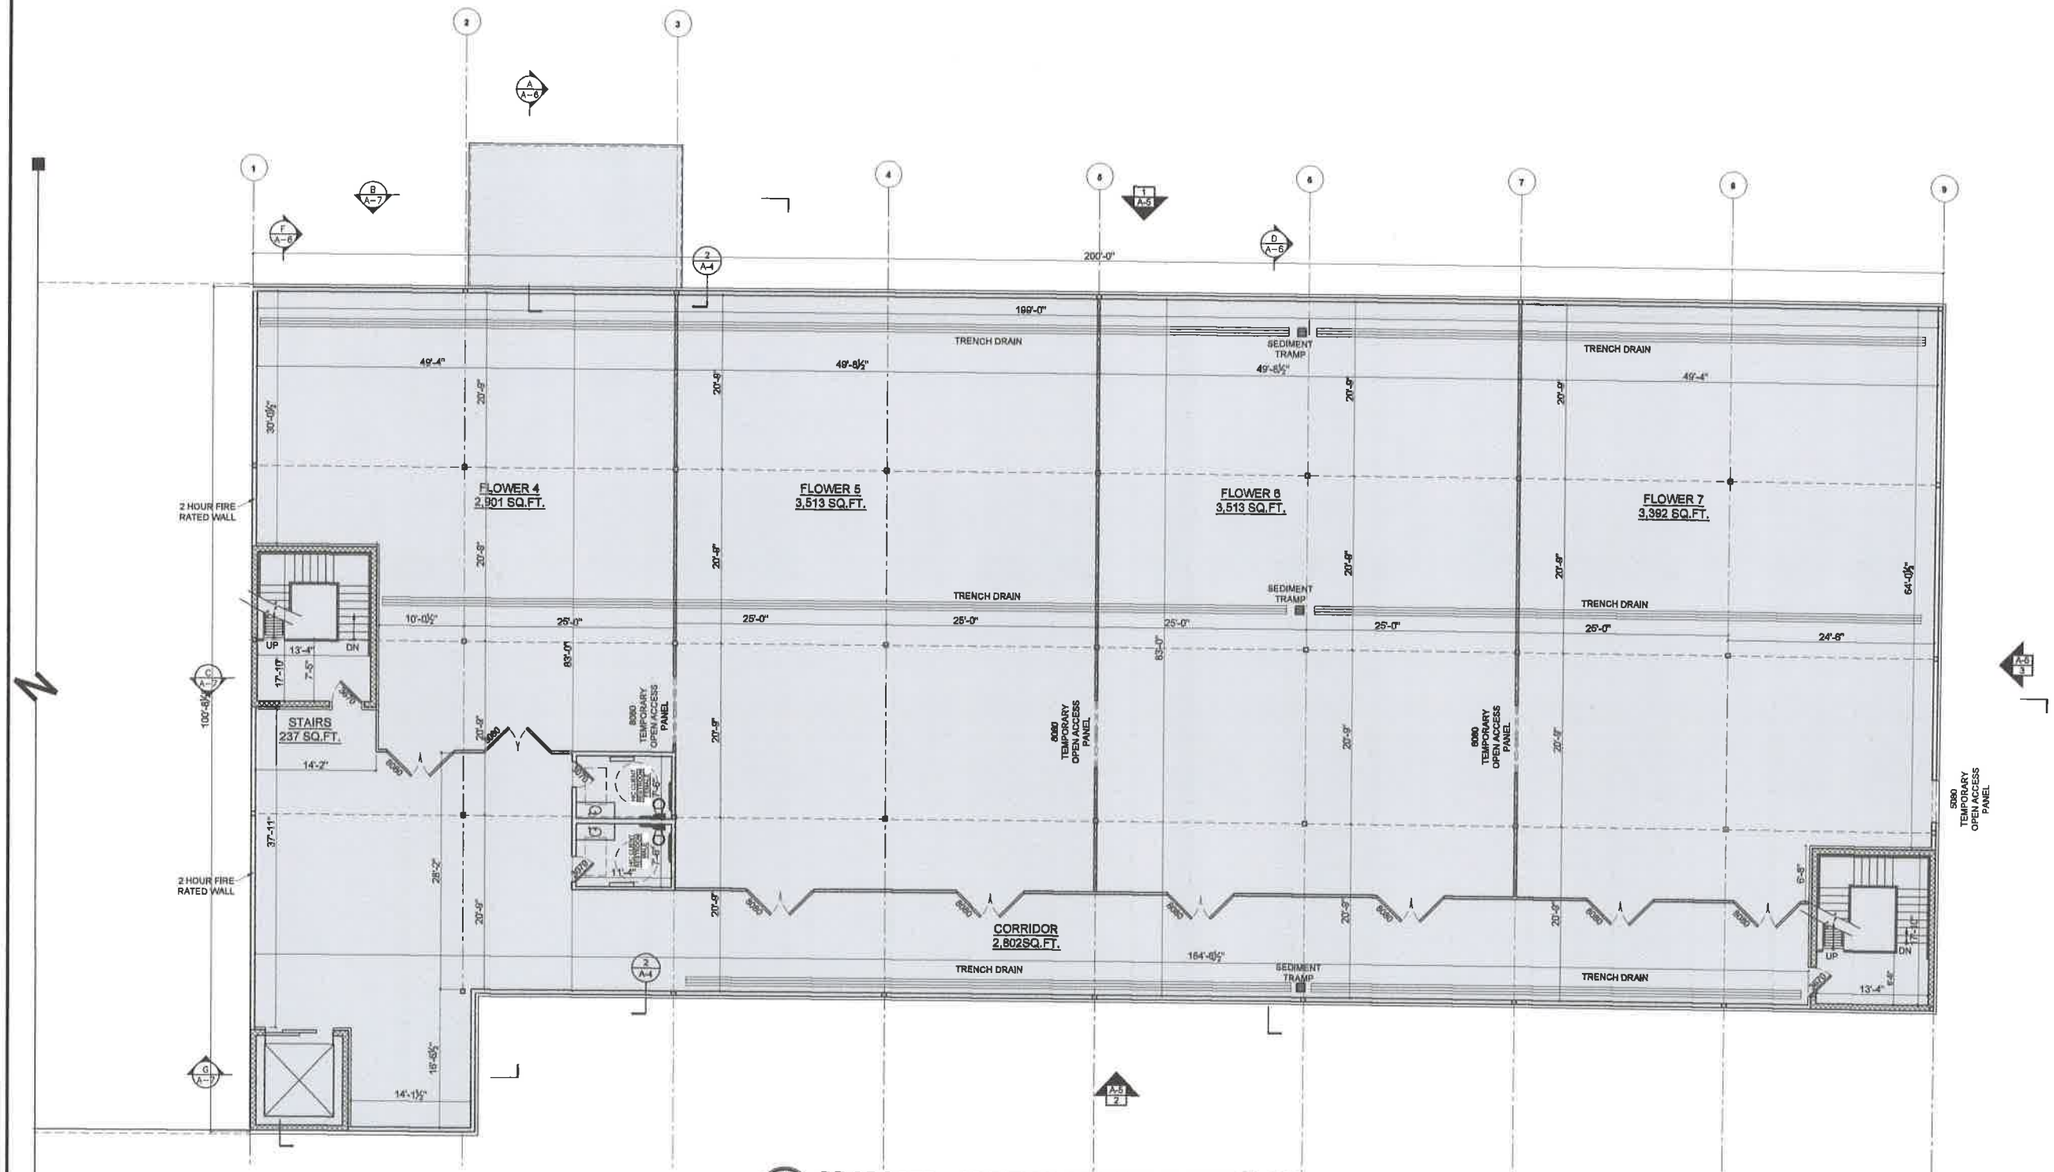

1 A-3 PROPOSED - ADDITION SECOND FLOOR PLAN
1/8"=1'-0"

PROJECT NAME:

ALTERATION & ADDITION
COMMERCIAL BUILDING
141 SOUTHWEST ST.
WORCESTER, MA

ACROPOLIS DESIGN CONSULTANTS
774-262-3187
100 Grove St, Ste 203 Worcester MA 01605
(774) 262-3187 clients@acropolisdesign.org

NO.	DATE:	REVISION:

UPDATED TO 12/31/2019 FOR REVIEW NOT FOR CONST.

DRAWING NAME:

PROPOSED SECOND FLOOR PLAN

PROJECT NUMBER:	DRAWN BY:
19-048	RH/DEDC
SCALE: 1/8" : 1'-0"	DATE: 12/27/2019

DRAWING NUMBER:

A-3.1

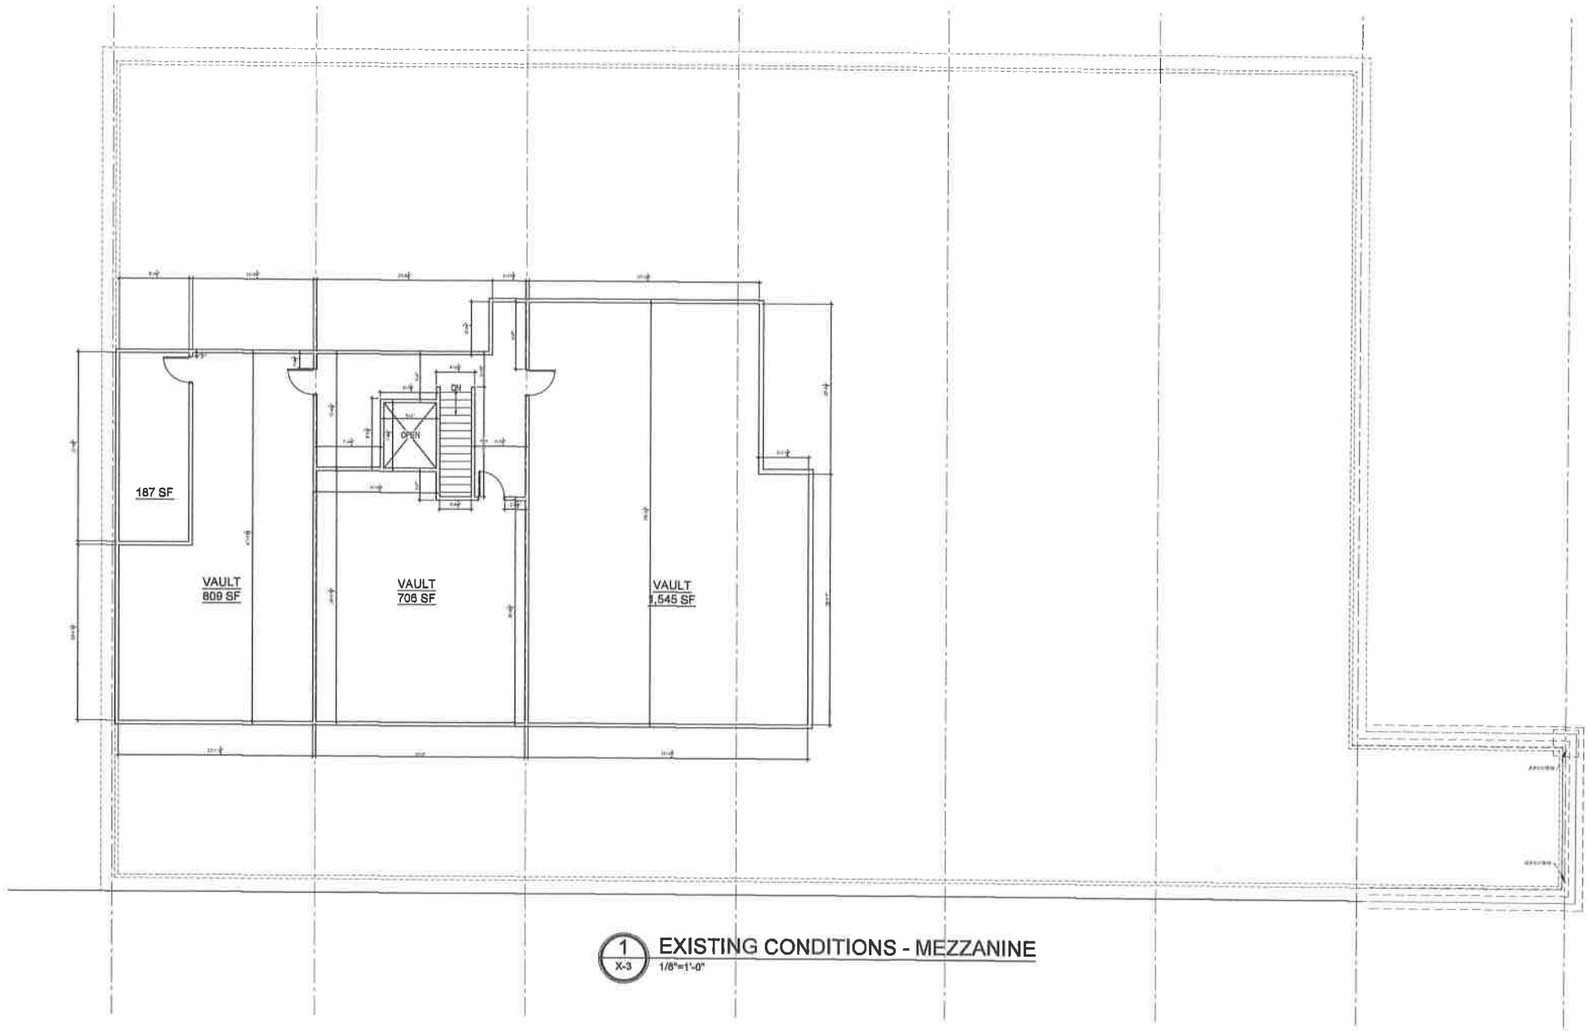

1 X-3 EXISTING CONDITIONS - MEZZANINE
1/8"=1'-0"

CONSTRUCTION LEGEND

1	INTERIOR WALL PARTITION TYPE
1	DOOR TAGS
1 A-101	INTERIOR ELEVATIONS
A	WINDOW TAGS
	EXISTING STUD WALL
	DEMOLISH STUD WALL
	NEW STUD WALL
	AREA OF DEMOLITION
	AREA OF WORK
S	SMOKE DETECTORS
CM	CARBON MONOXIDE DETECTOR
(D)	DEMOLISH
(N)	NEW
(E)	EXISTING
(R)	RENOVATED
(R+R)	REMOVE AND REPLACE

PROJECT NAME:

ALTERATION & ADDITION
COMMERCIAL BUILDING
141 SOUTHWEST ST.
WORCESTER, MA

ACROPOLIS DESIGN CONSULTANTS
774-262-3187
100 Grove St, Ste. 203 Worcester MA 01605
(774) 262-3187 clients@acropolisdesign.org

NO.	DATE:	REVISION:

UPDATED TO 12/31/2019 FOR REVIEW NOT FOR CONST.

DRAWING NAME:

EXISTING CONDINTIONS - MEZZANINE

PROJECT NUMBER:	DRAWN BY:
19-048	RH/DEDC
SCALE: AS NOTED	DATE: 12/27/2019

DRAWING NUMBER:

X-3

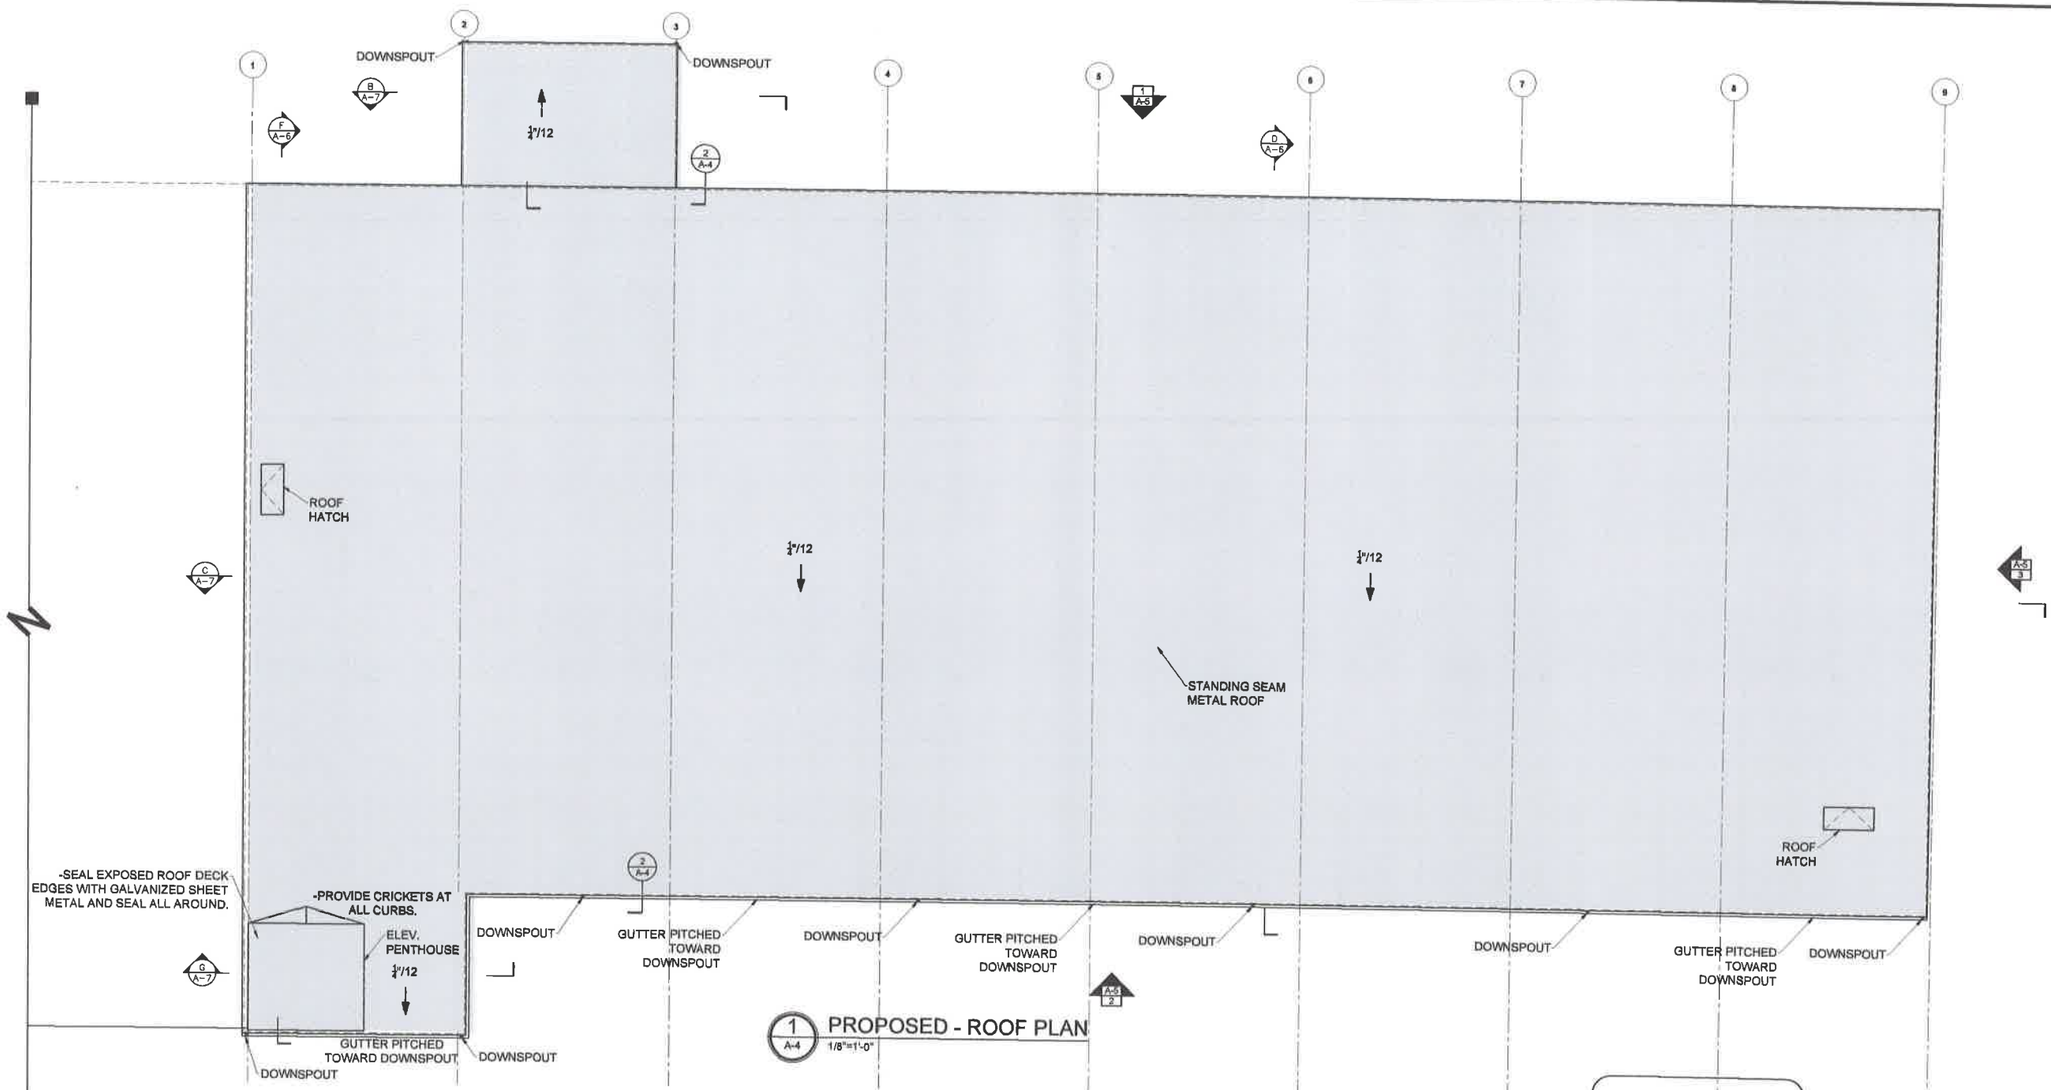

1 A-4 PROPOSED - ROOF PLAN
1/8"=1'-0"

NOTES:
1. LAP SEALANT IS REQUIRED ALONG ENTIRE UPHLOPE EDGE OF QUICKBEAM FLASHING
2. WHEN ROOF SLOPE IS 1" (25.4 mm) PER FOOT OR GREATER, REFER TO LB-9 FOR SEAM EDGE TREATMENT.
3. ROUND ALL METAL CORNERS AND PLACE BACK OF GUTTER STRAP 1/8" (6.4 mm)
4. DO NOT PRE-NAIL MEMBRANE TO THE FACE OF THE WOOD NAILER.
5. ANCHOR GUTTER IN ACCORDANCE WITH SMACNA RECOMMENDATIONS.
6. FLANGE OF METAL GUTTER MUST BE FULLY SUPPORTED BY WOOD AND TERMINATED AT LEAST 1/2" FROM EDGE OF WOOD.

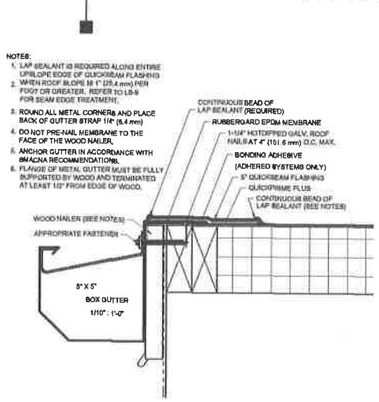

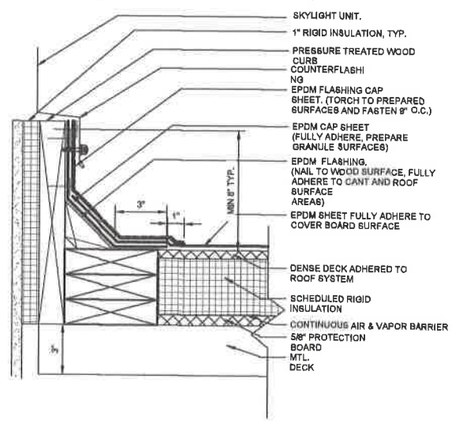

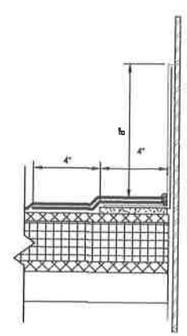

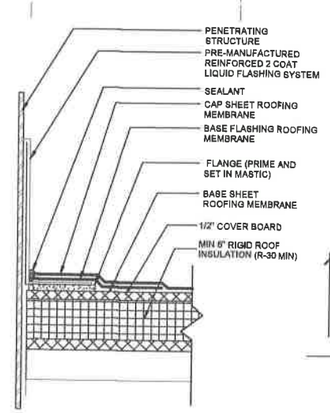

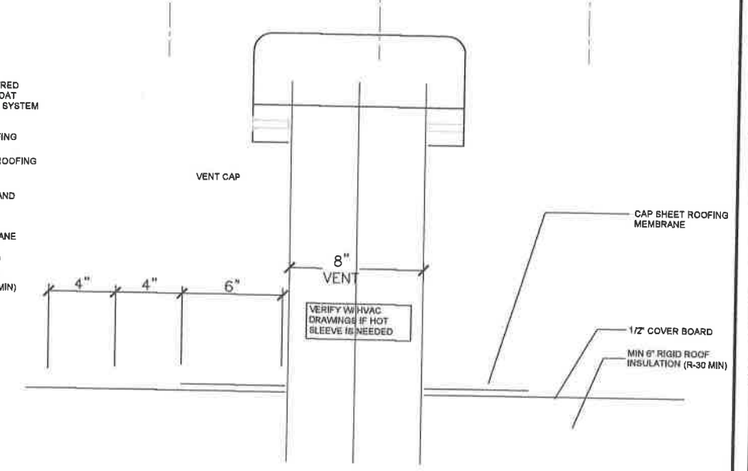

PROJECT NAME:

ALTERATION & ADDITION
COMMERCIAL BUILDING
141 SOUTHWEST ST.
WORCESTER, MA

ACROPOLIS DESIGN CONSULTANTS
774-262-3187
100 Grove St, Ste. 203 Worcester MA 01605
(774) 262-3187 clients@acropolisdesign.org

NO.	DATE:	REVISION:

UPDATED TO 12/31/2019 FOR REVIEW NOT FOR CONST.

DRAWING NAME:

PROPOSED ROOF PLAN & DETAILS

PROJECT NUMBER	DRAWN BY:
19-048	RH/DEDC
SCALE: 1/8" : 1'-0"	DATE: 12/27/2019

DRAWING NUMBER

A-4

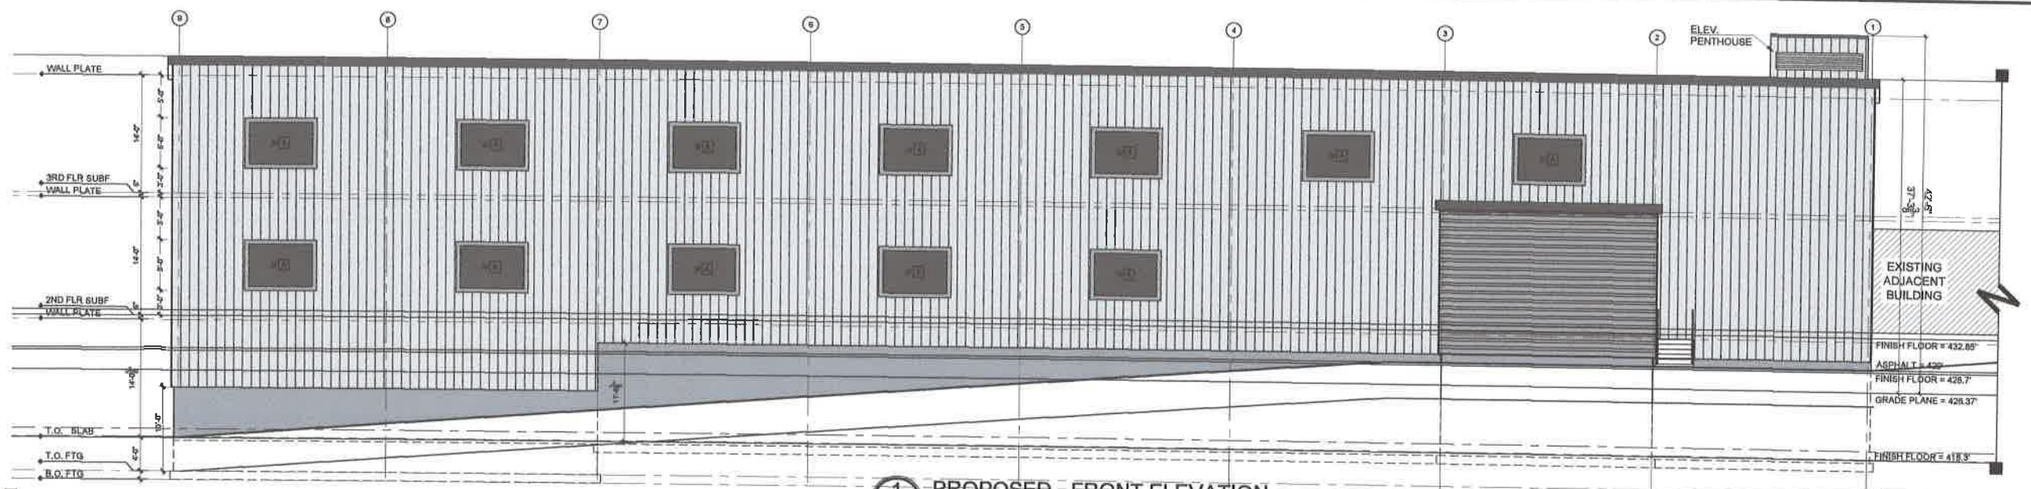

1 A-5 PROPOSED - FRONT ELEVATION
1/8"=1'-0"

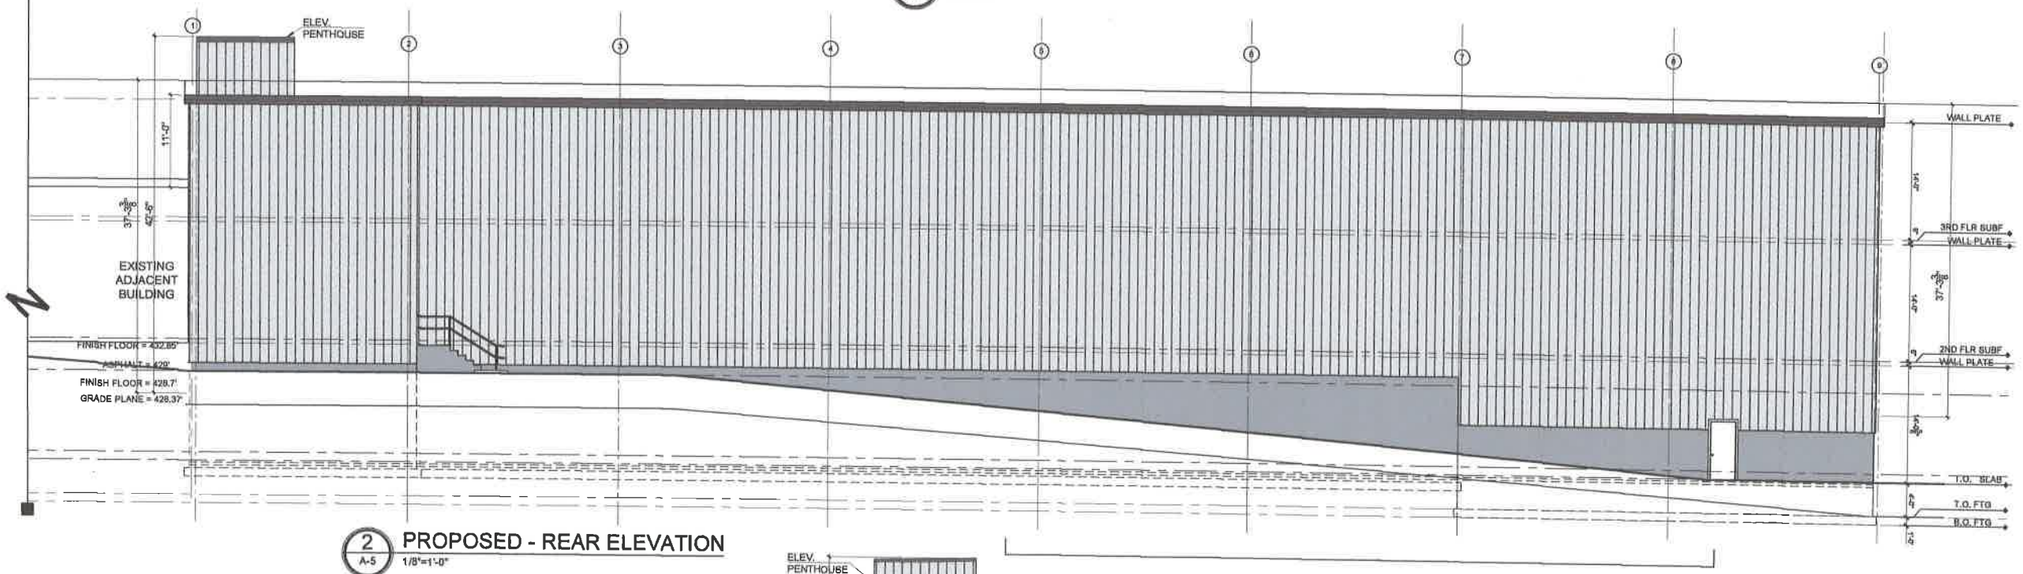

2 A-5 PROPOSED - REAR ELEVATION
1/8"=1'-0"

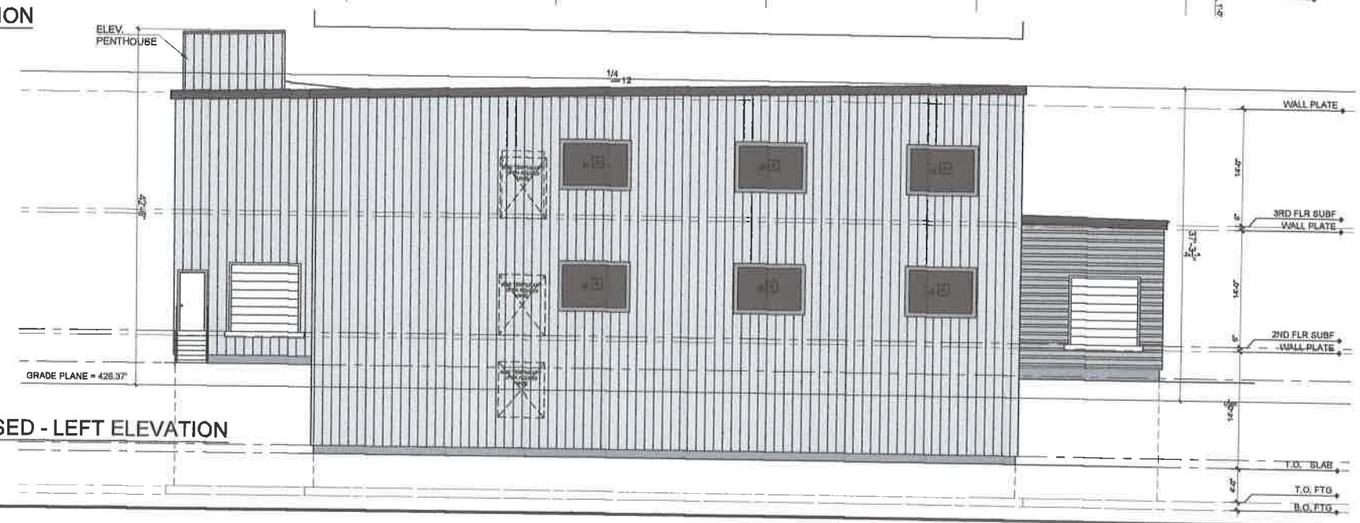

3 A-5 PROPOSED - LEFT ELEVATION
1/8"=1'-0"

A STOREFRONT WINDOW
B FAUX WINDOW PANEL

PROJECT NAME:

ALTERATION & ADDITION
COMMERCIAL BUILDING
141 SOUTHWEST ST.
WORCESTER, MA

ACROPOLIS DESIGN CONSULTANTS
774-262-3187
100 Grove St, Ste. 203 Worcester MA 01605
(774) 262-3187 clients@acropolisdesign.org

NO.	DATE:	REVISION:

UPDATED TO 12/31/2019 FOR REVIEW NOT FOR CONST.

DRAWING NAME:

PROPOSED FRONT & REAR ELEVATIONS

PROJECT NUMBER	DRAWN BY
19-048	RH/DEDC
SCALE: AS NOTED	DATE: 12/27/2019

DRAWING NUMBER:

A-5