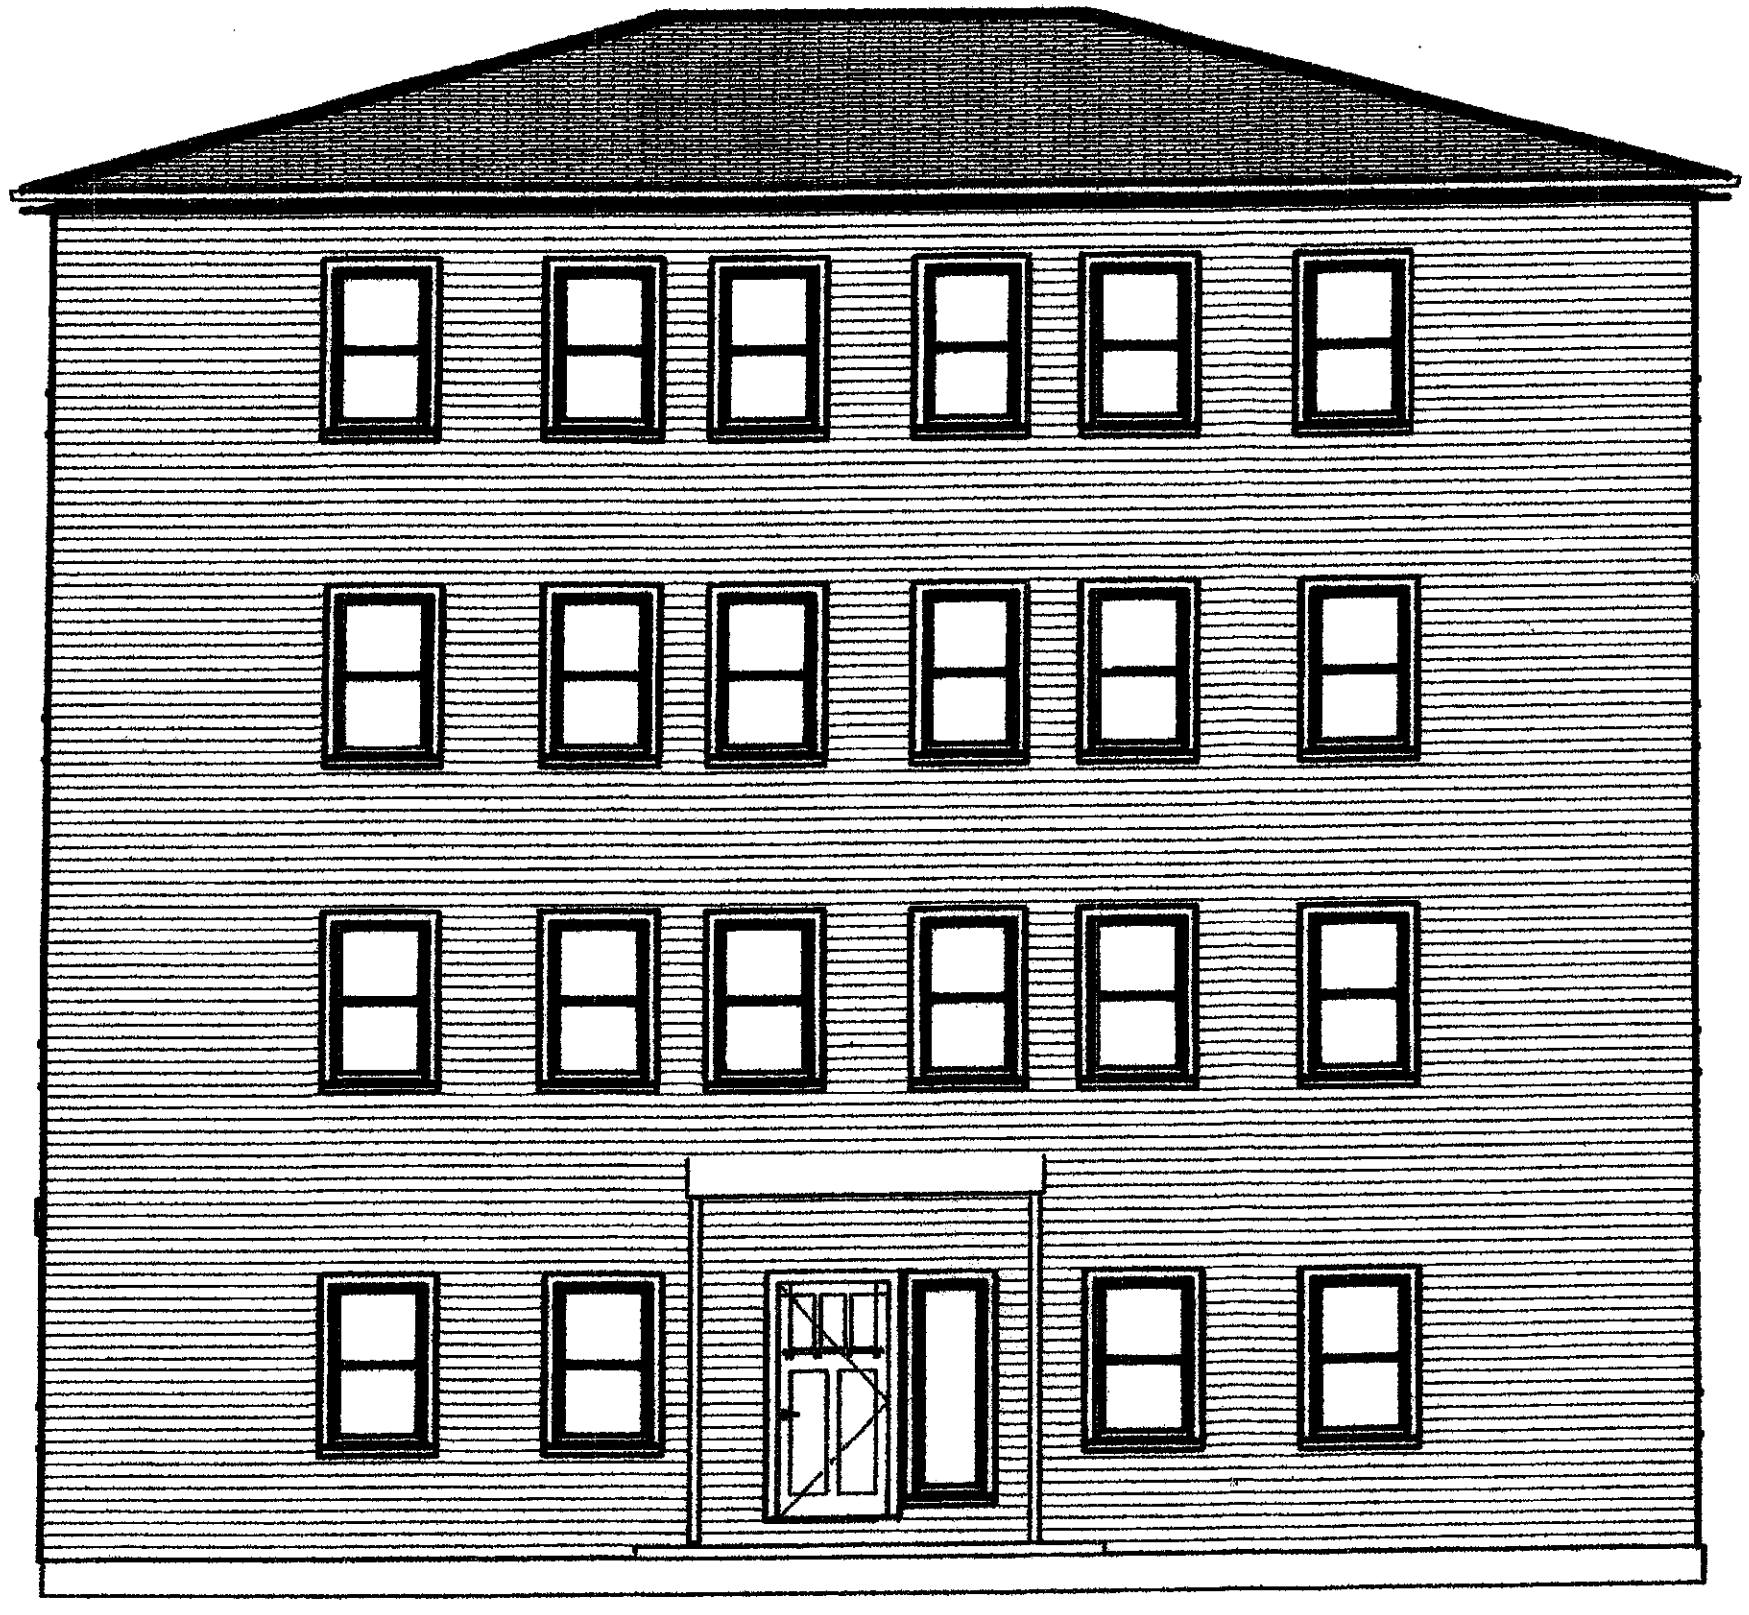

43'-0"

FRONT ELEVATION SCALE : 3/16" = 1'-0"

46'-0"

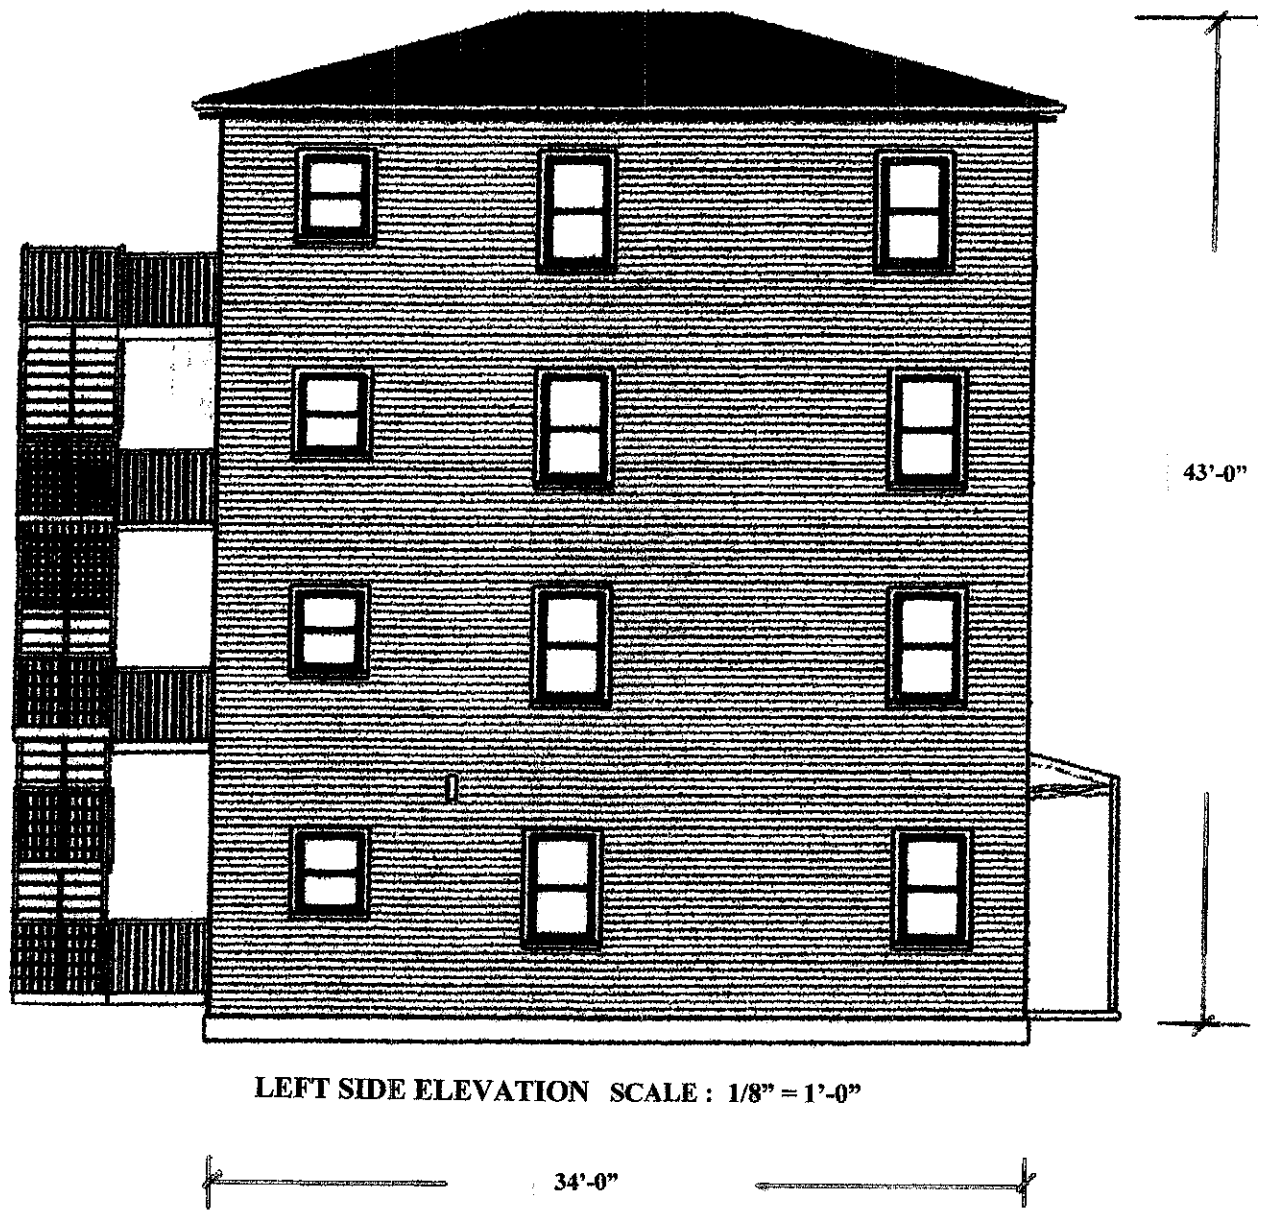

LEFT SIDE ELEVATION SCALE : 1/8" = 1'-0"

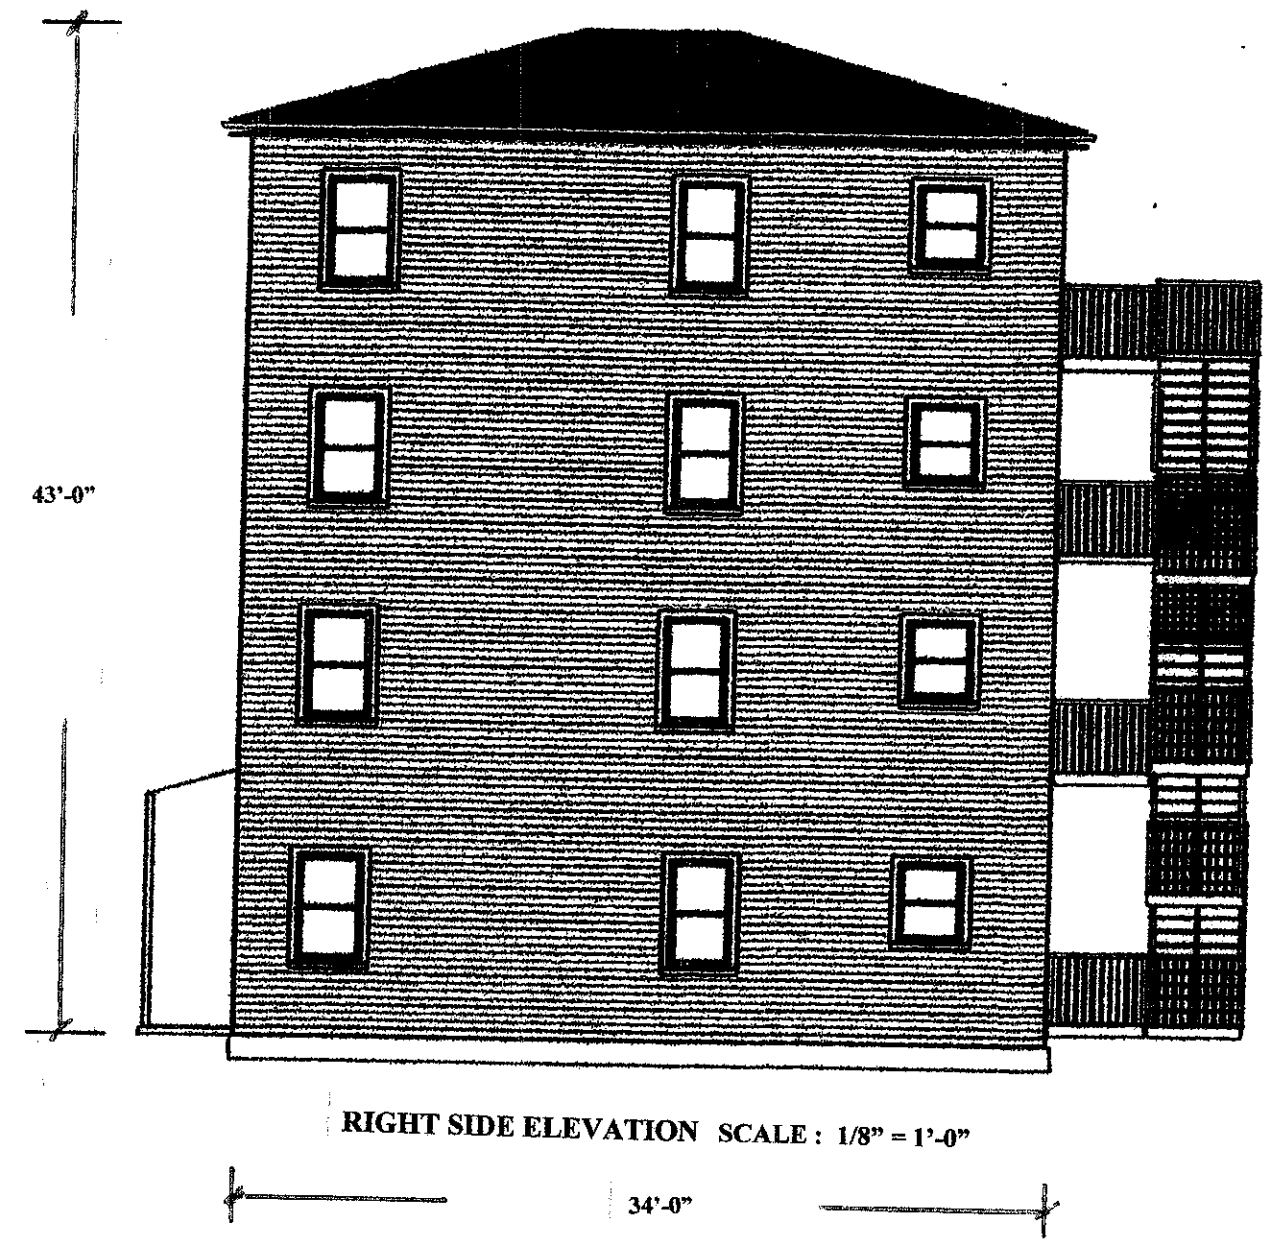

RIGHT SIDE ELEVATION SCALE : 1/8" = 1'-0"

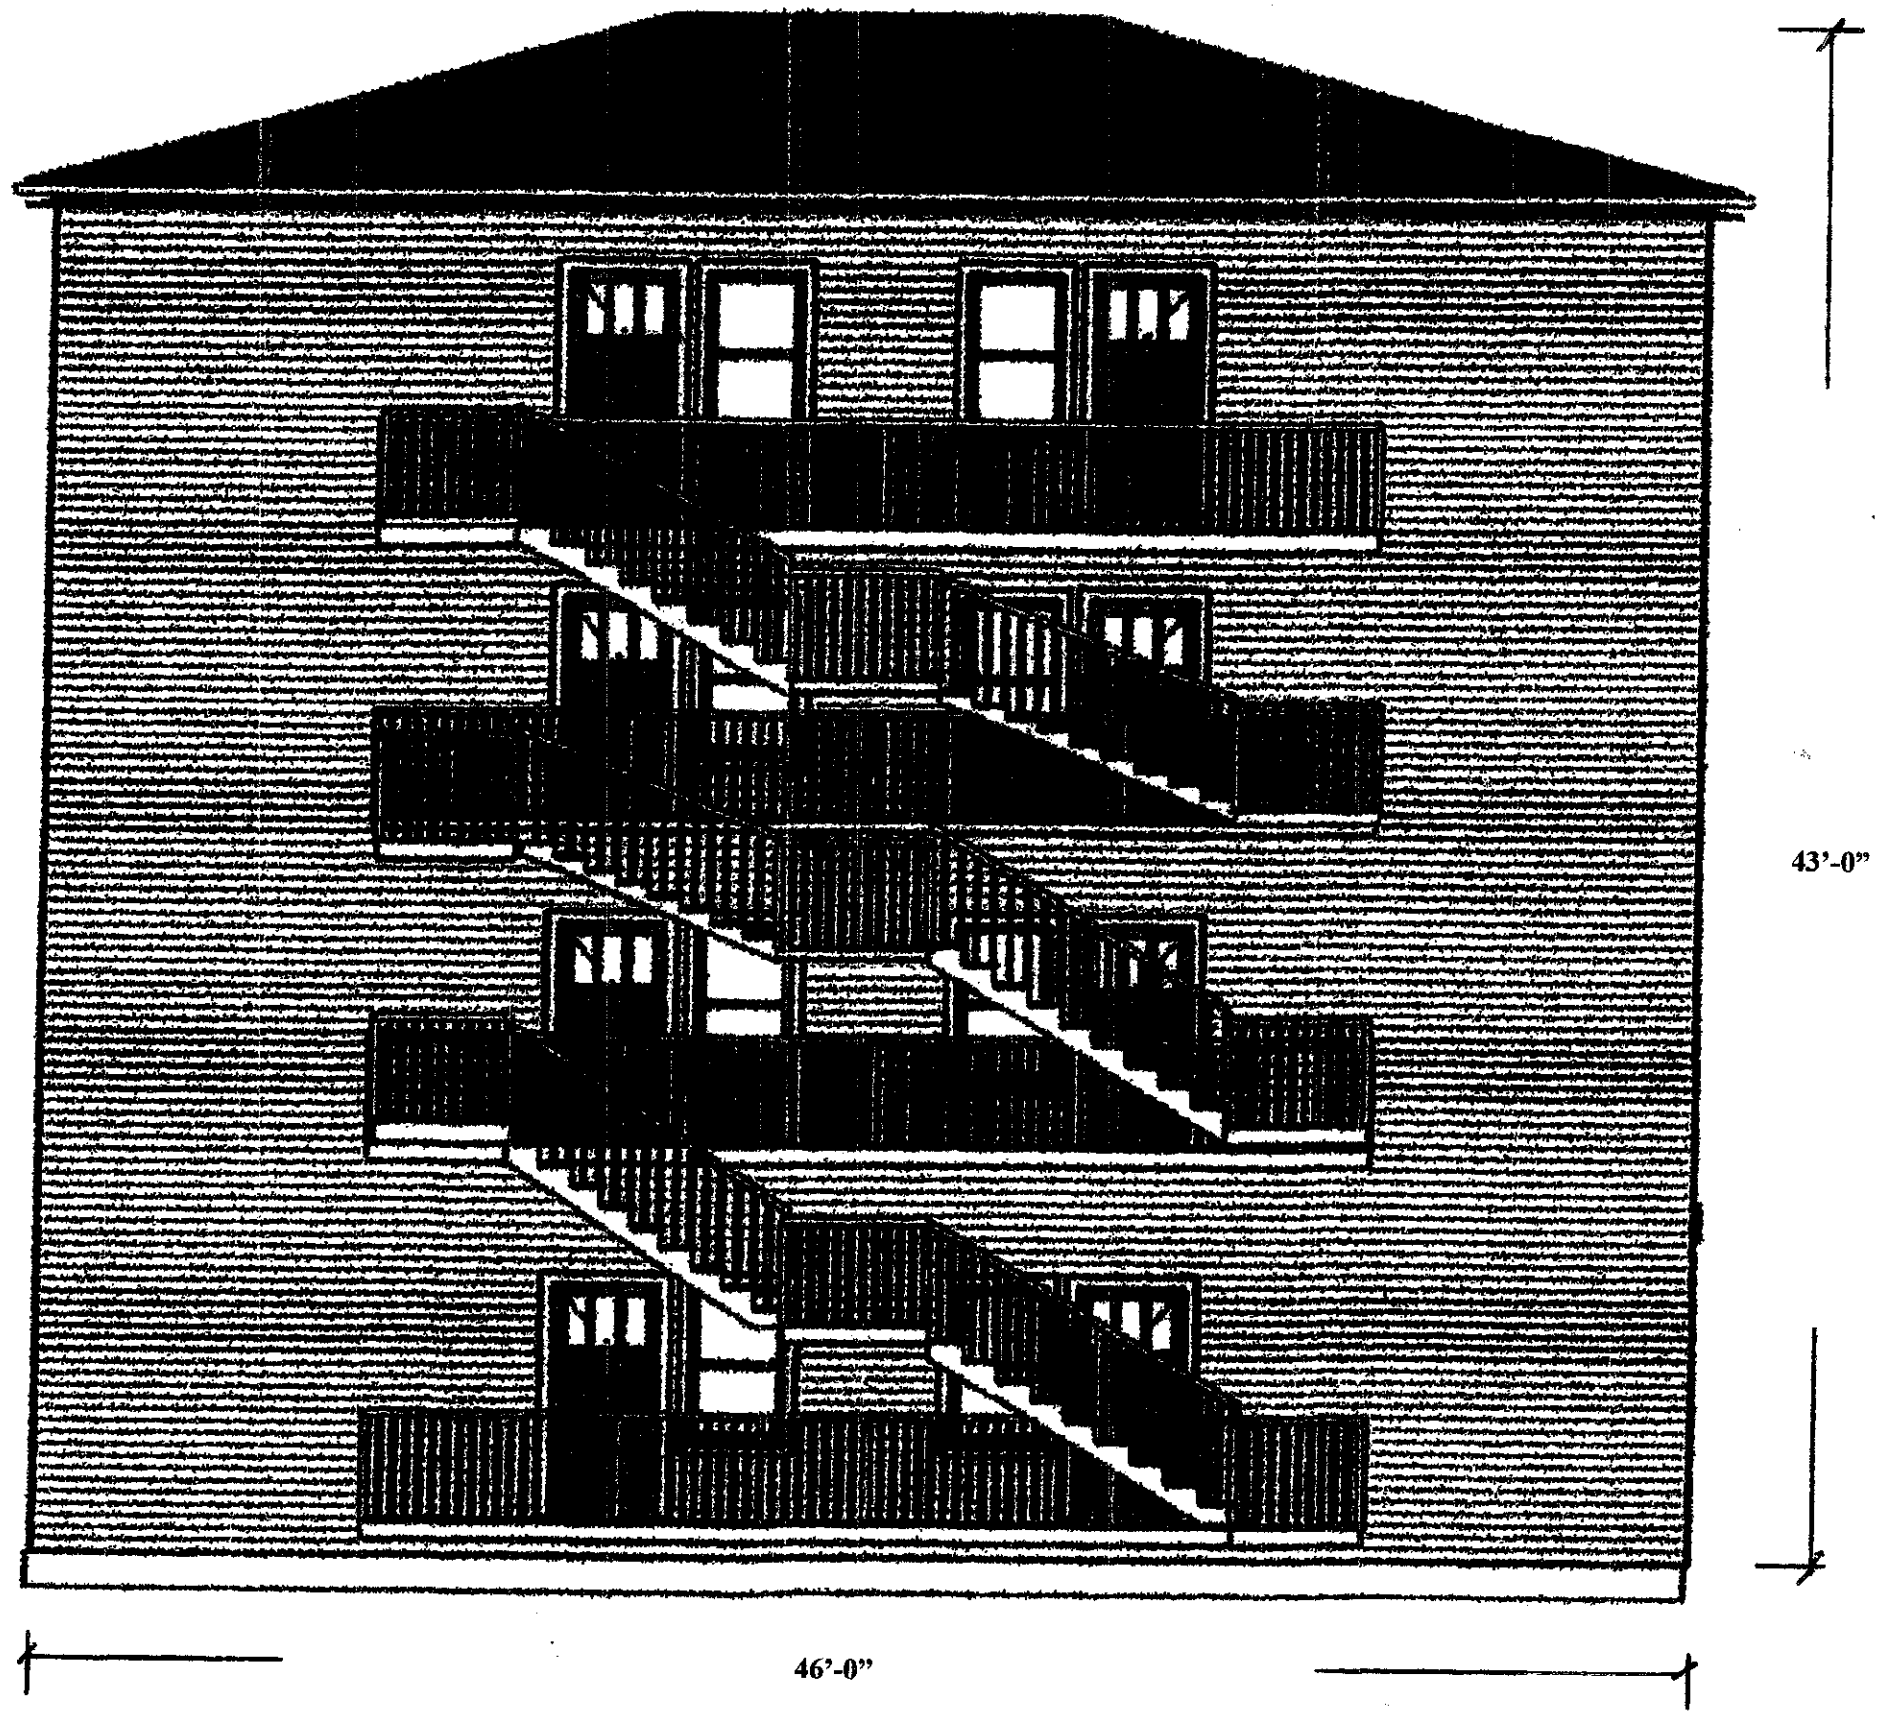

BACK ELEVATION SCALE : 3/16" = 1'-0"

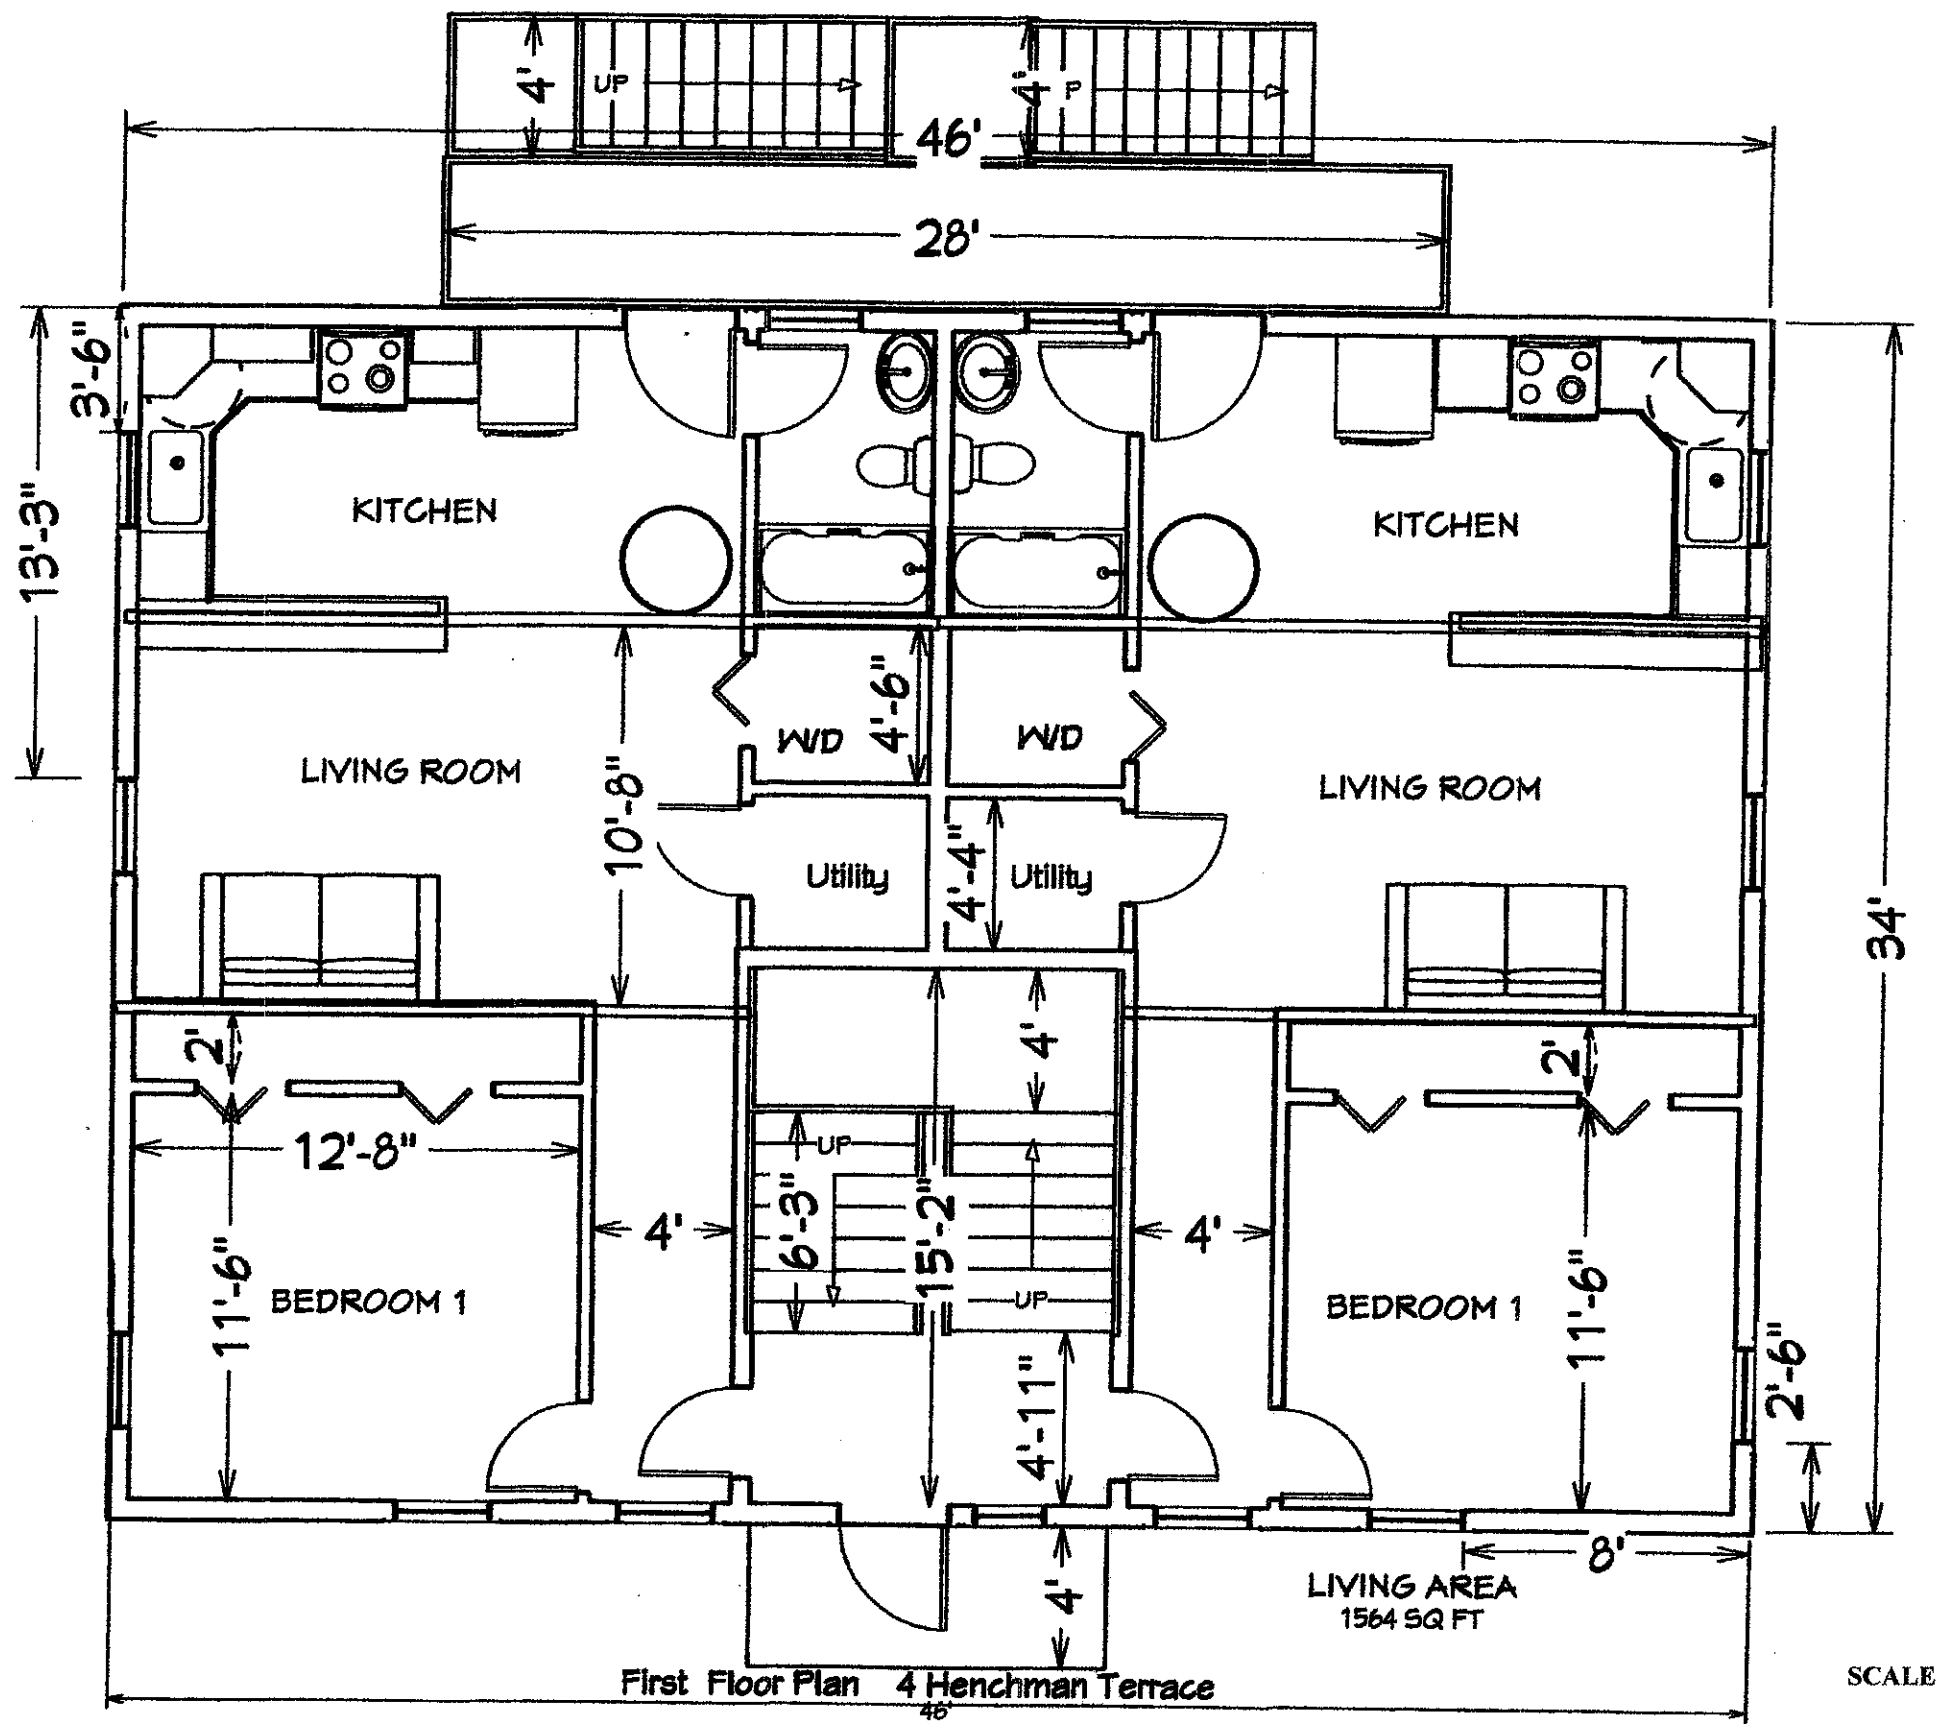

First Floor Plan 4 Henchman Terrace

SCALE : 3/16" = 1'-0"

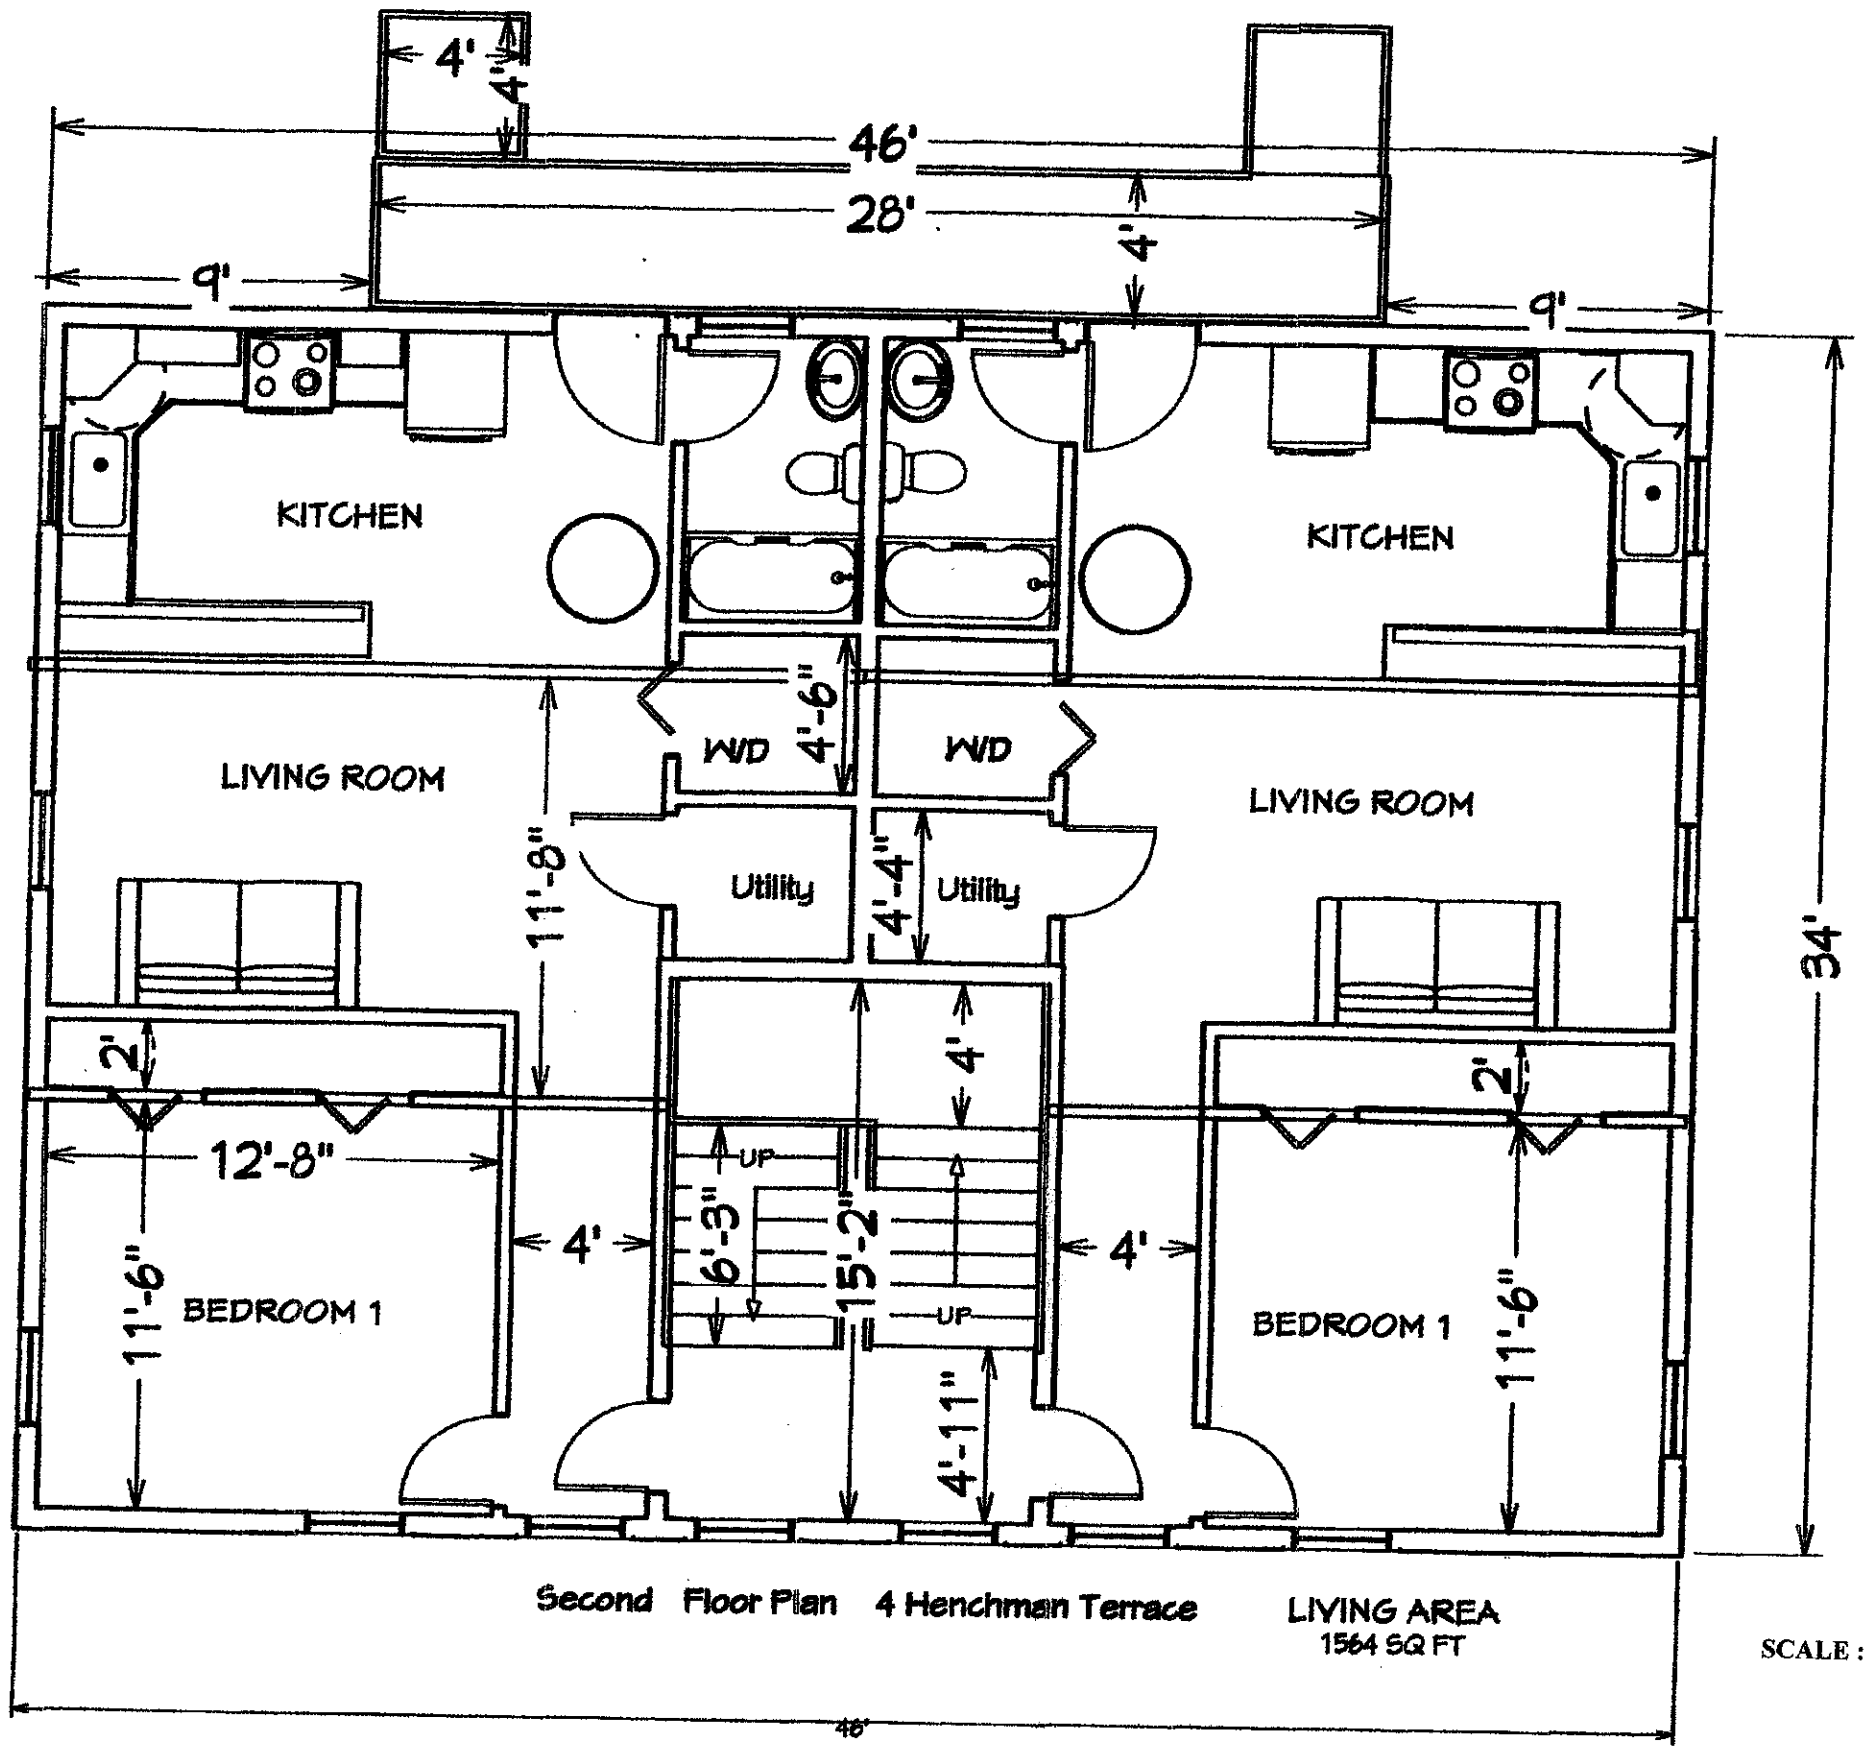

Second Floor Plan 4 Henchman Terrace

LIVING AREA
1564 SQ FT

SCALE : 3/16" = 1'-0"

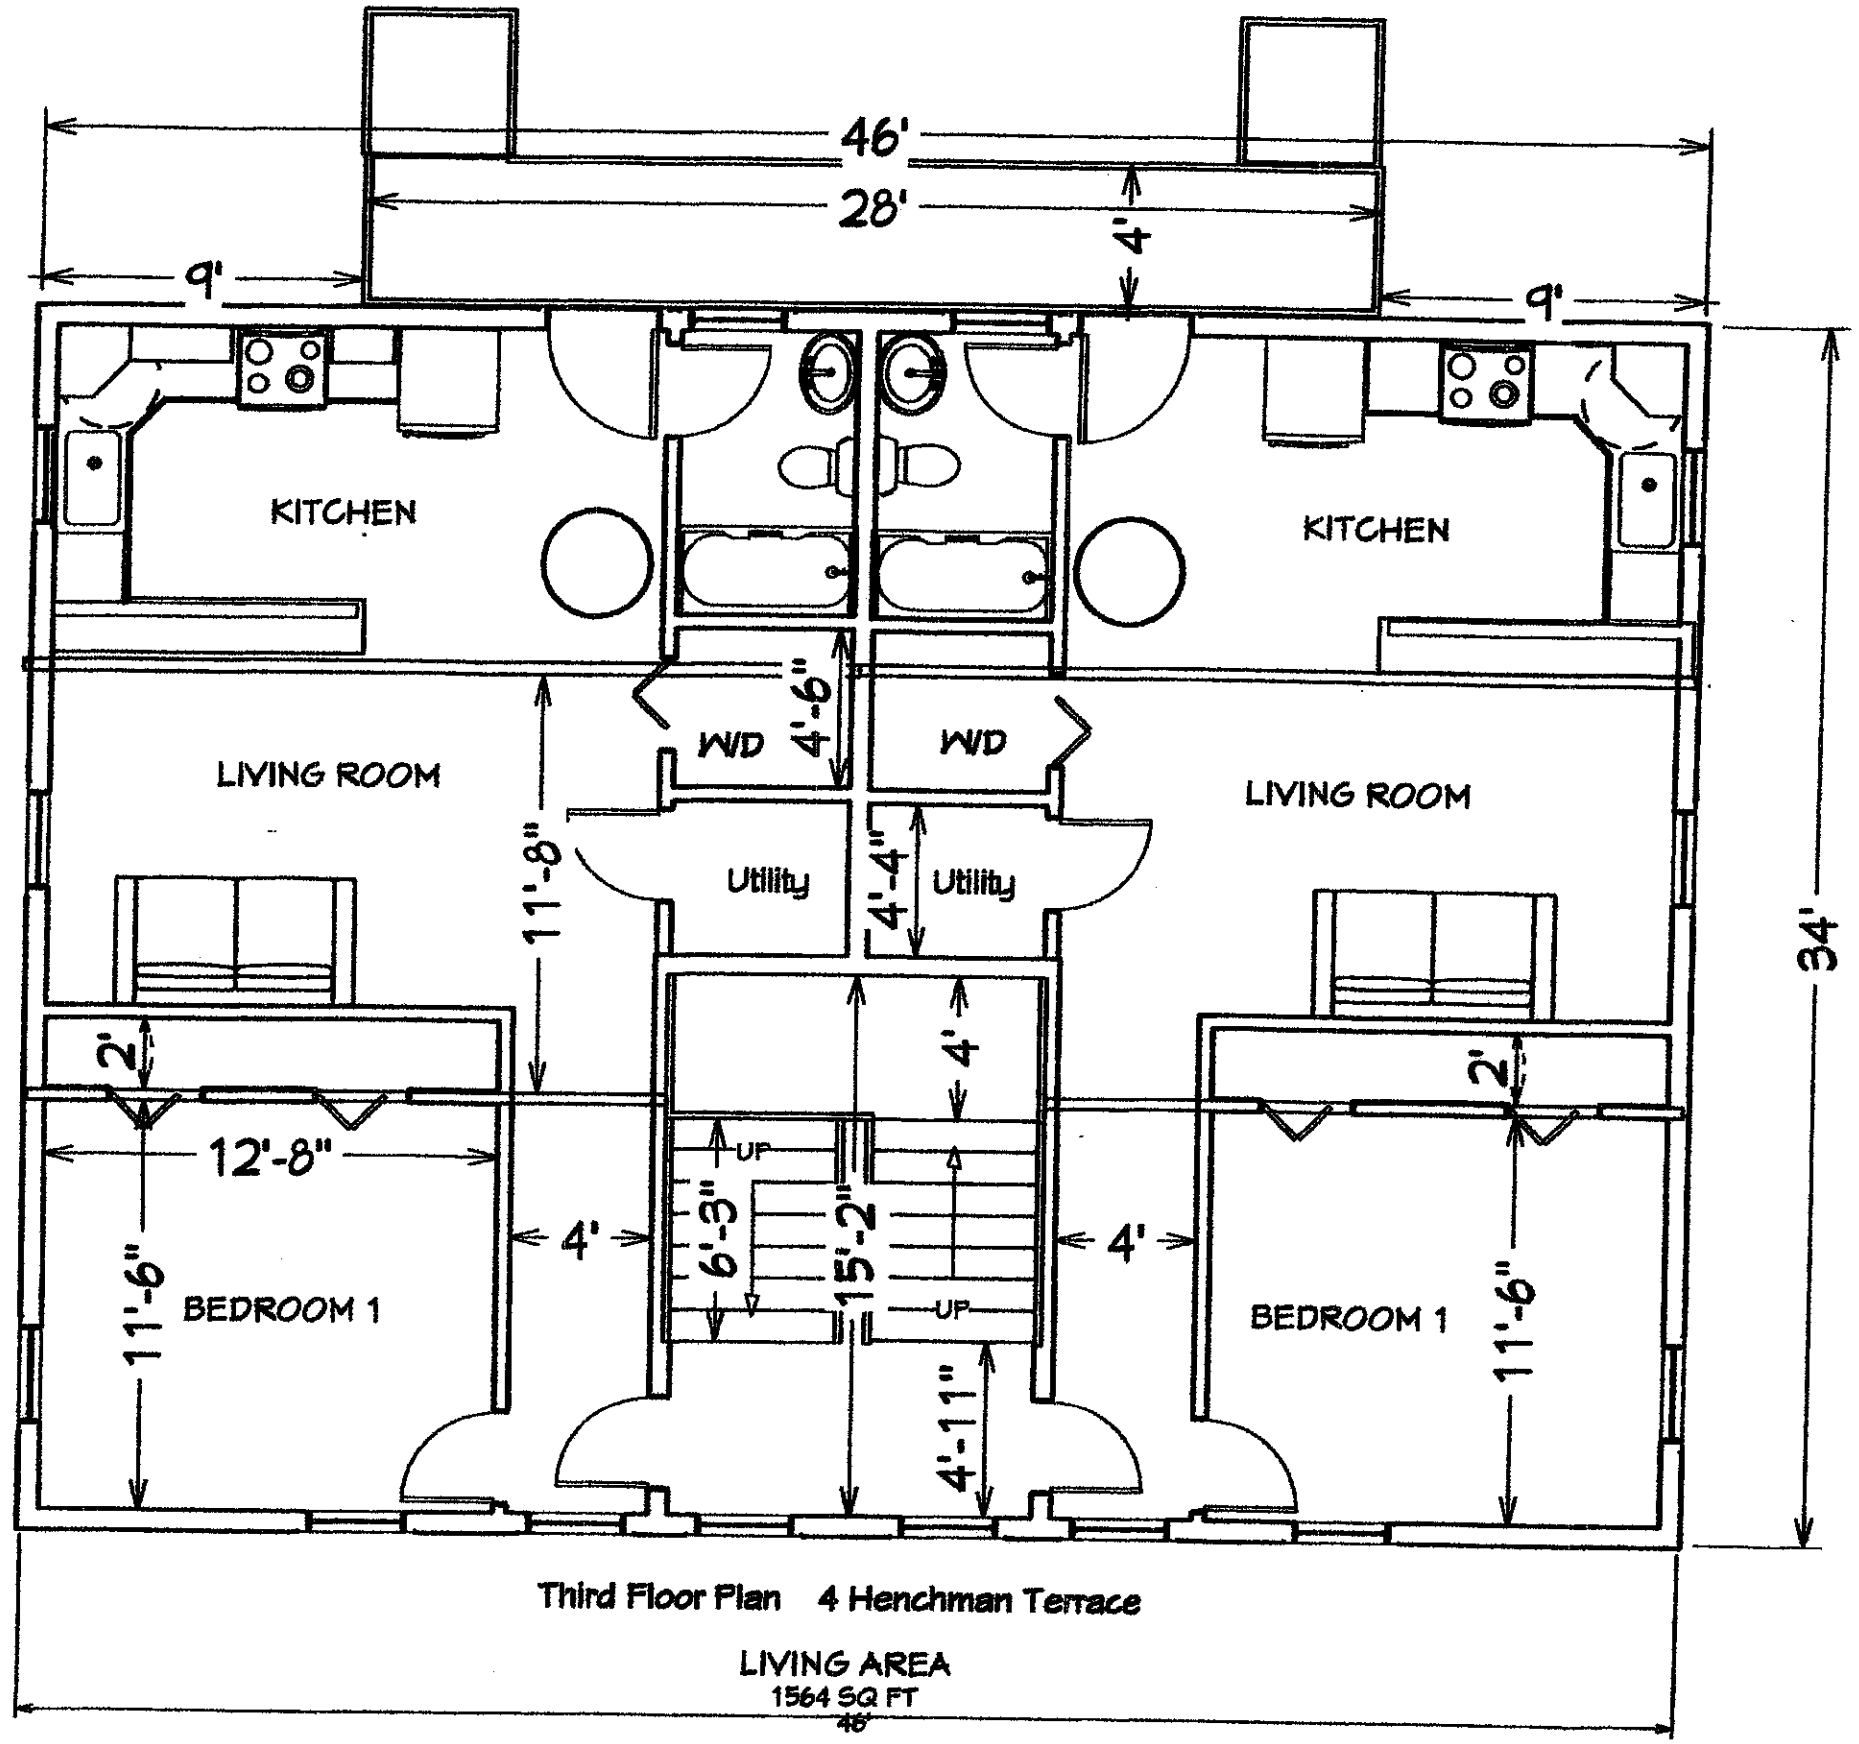

Third Floor Plan 4 Henchman Terrace

SCALE : 3/16" = 1'-0"

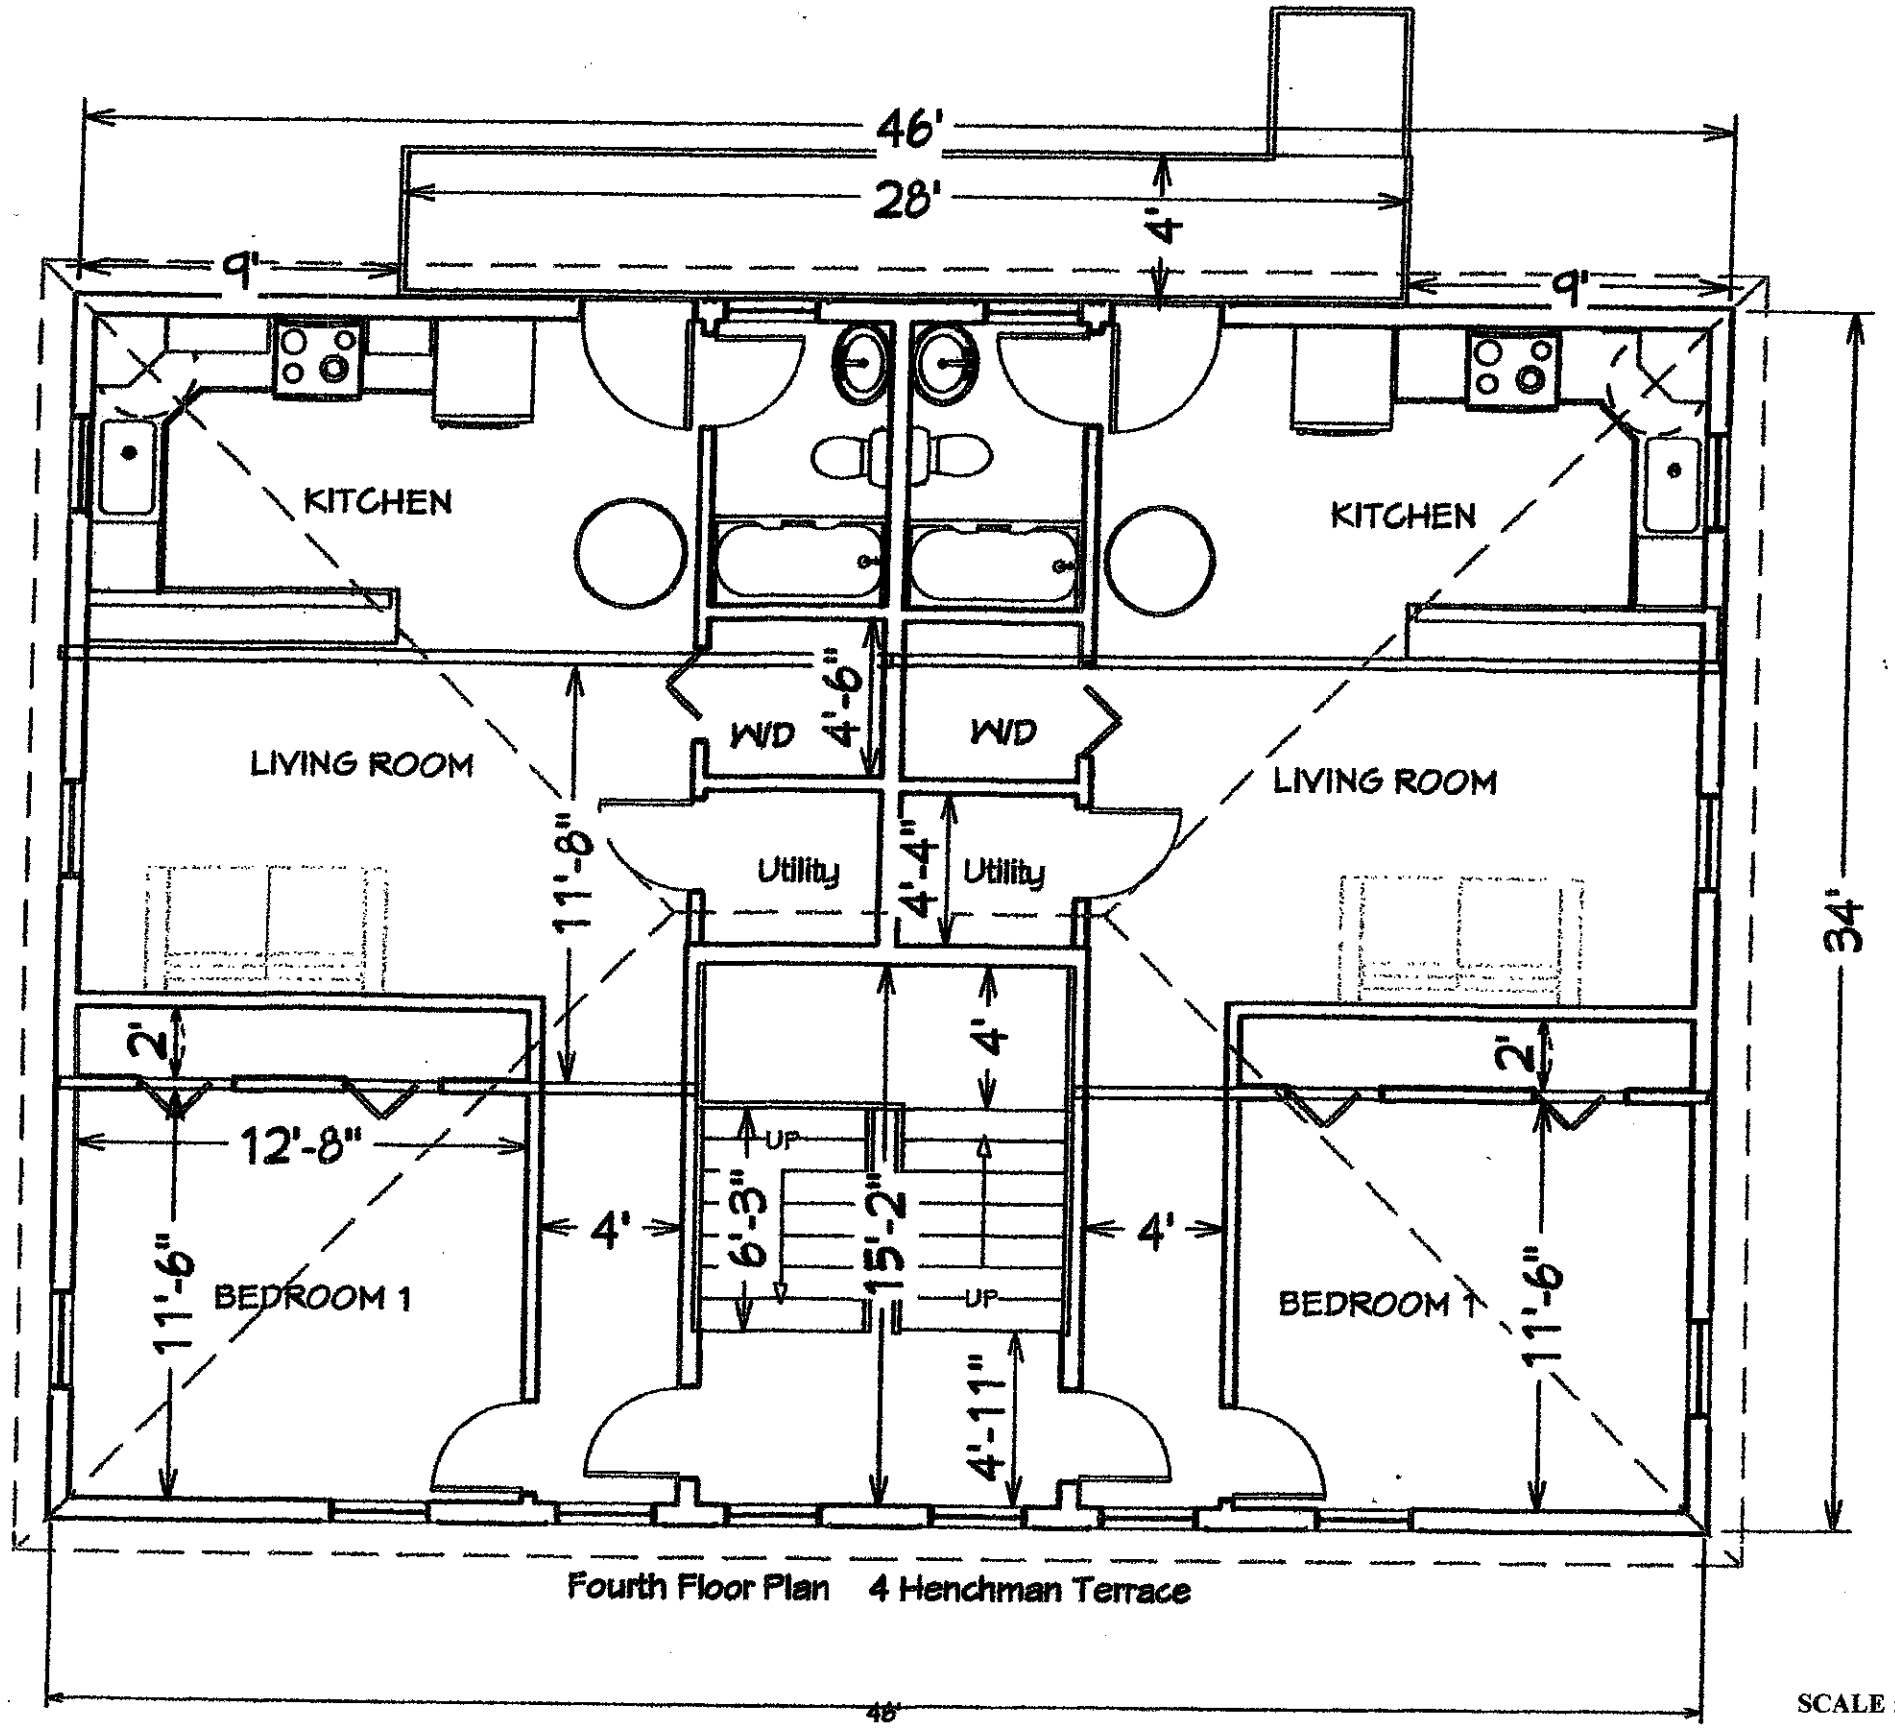

Fourth Floor Plan 4 Henchman Terrace

SCALE : 3/16" = 1'-0"

LIVING AREA
1564 SQ FT

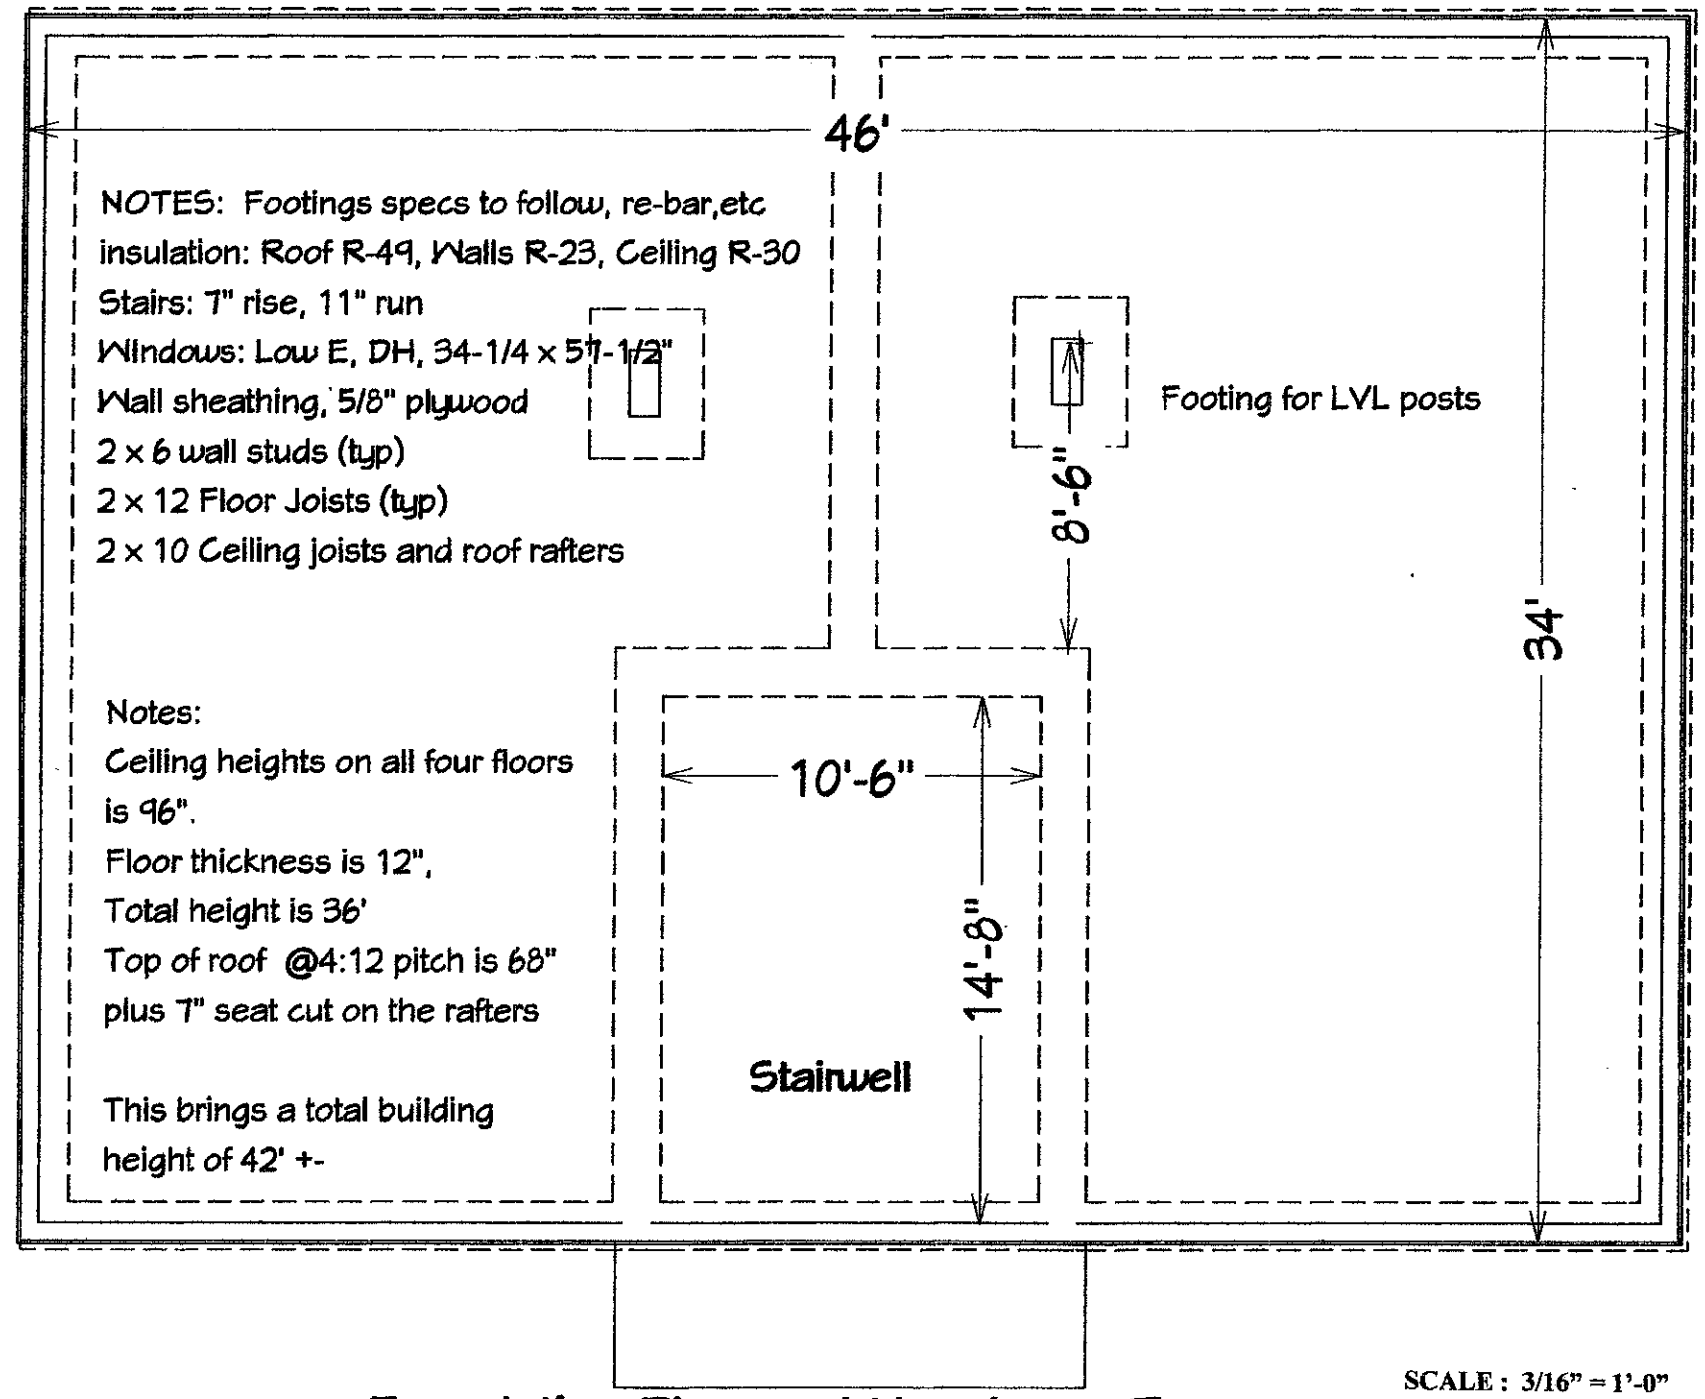

SCALE : 3/16" = 1'-0"

Foundation Plan 4 Henchman Terrace