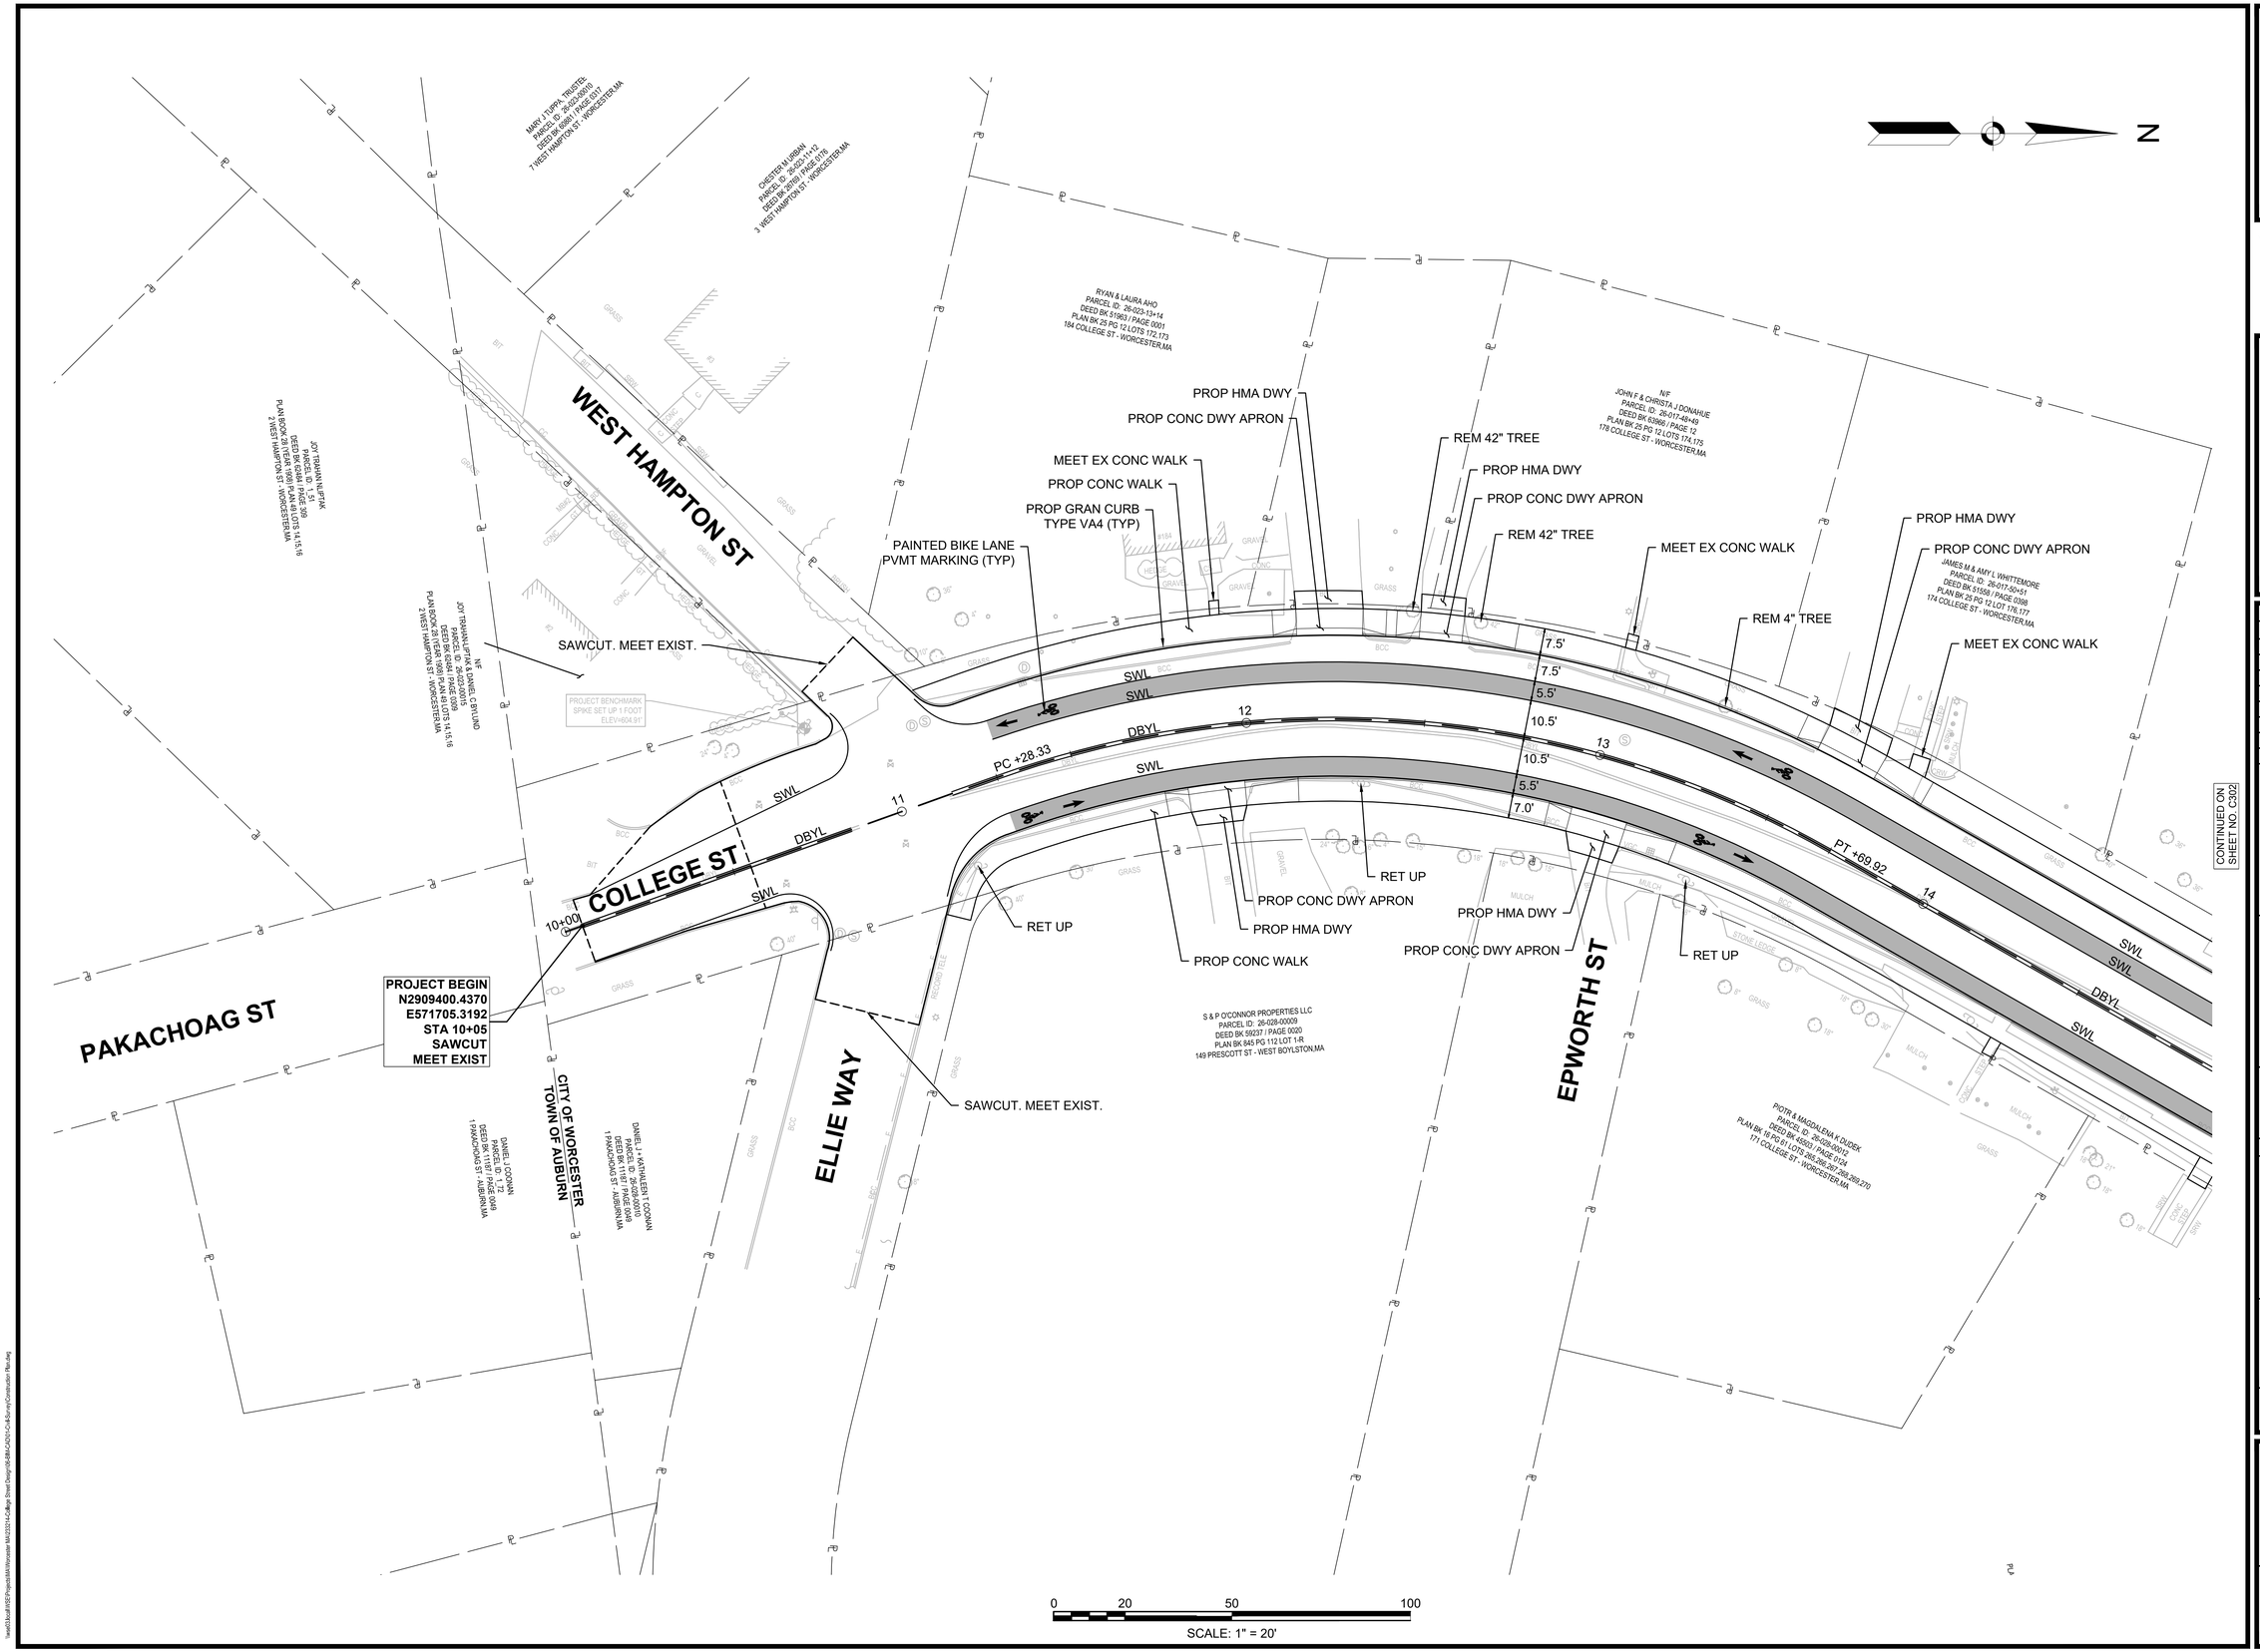

CONTINUED ON SHEET NO. C302

Project:
CITY OF WORCESTER, MASSACHUSETTS
DEPARTMENT OF PUBLIC WORKS AND PARKS

COLLEGE STREET UTILITY REPLACEMENT AND ROADWAY DESIGN

Weston & Sampson Engineers, Inc.
427 Main Street, Suite 400
Worcester, MA 01608
978.532.1900 800.SAMPSON
www.westonandsampson.com

Consultants:

Revisions:

No.	Date	Description

COA:

Seal:

Issued For:
NOT RELEASED FOR CONSTRUCTION

Scale: AS SHOWN

Date:	MAY 2025
Drawn By:	CTC
Reviewed By:	-
Approved By:	-
W&S Project No.:	ENG-23-3214
W&S File No.:	SEE PATH

Drawing Title:
CONSTRUCTION PLAN - SHEET 1

Sheet Number:
C301

COPYRIGHT © 2024 WESTON & SAMPSON, INC.

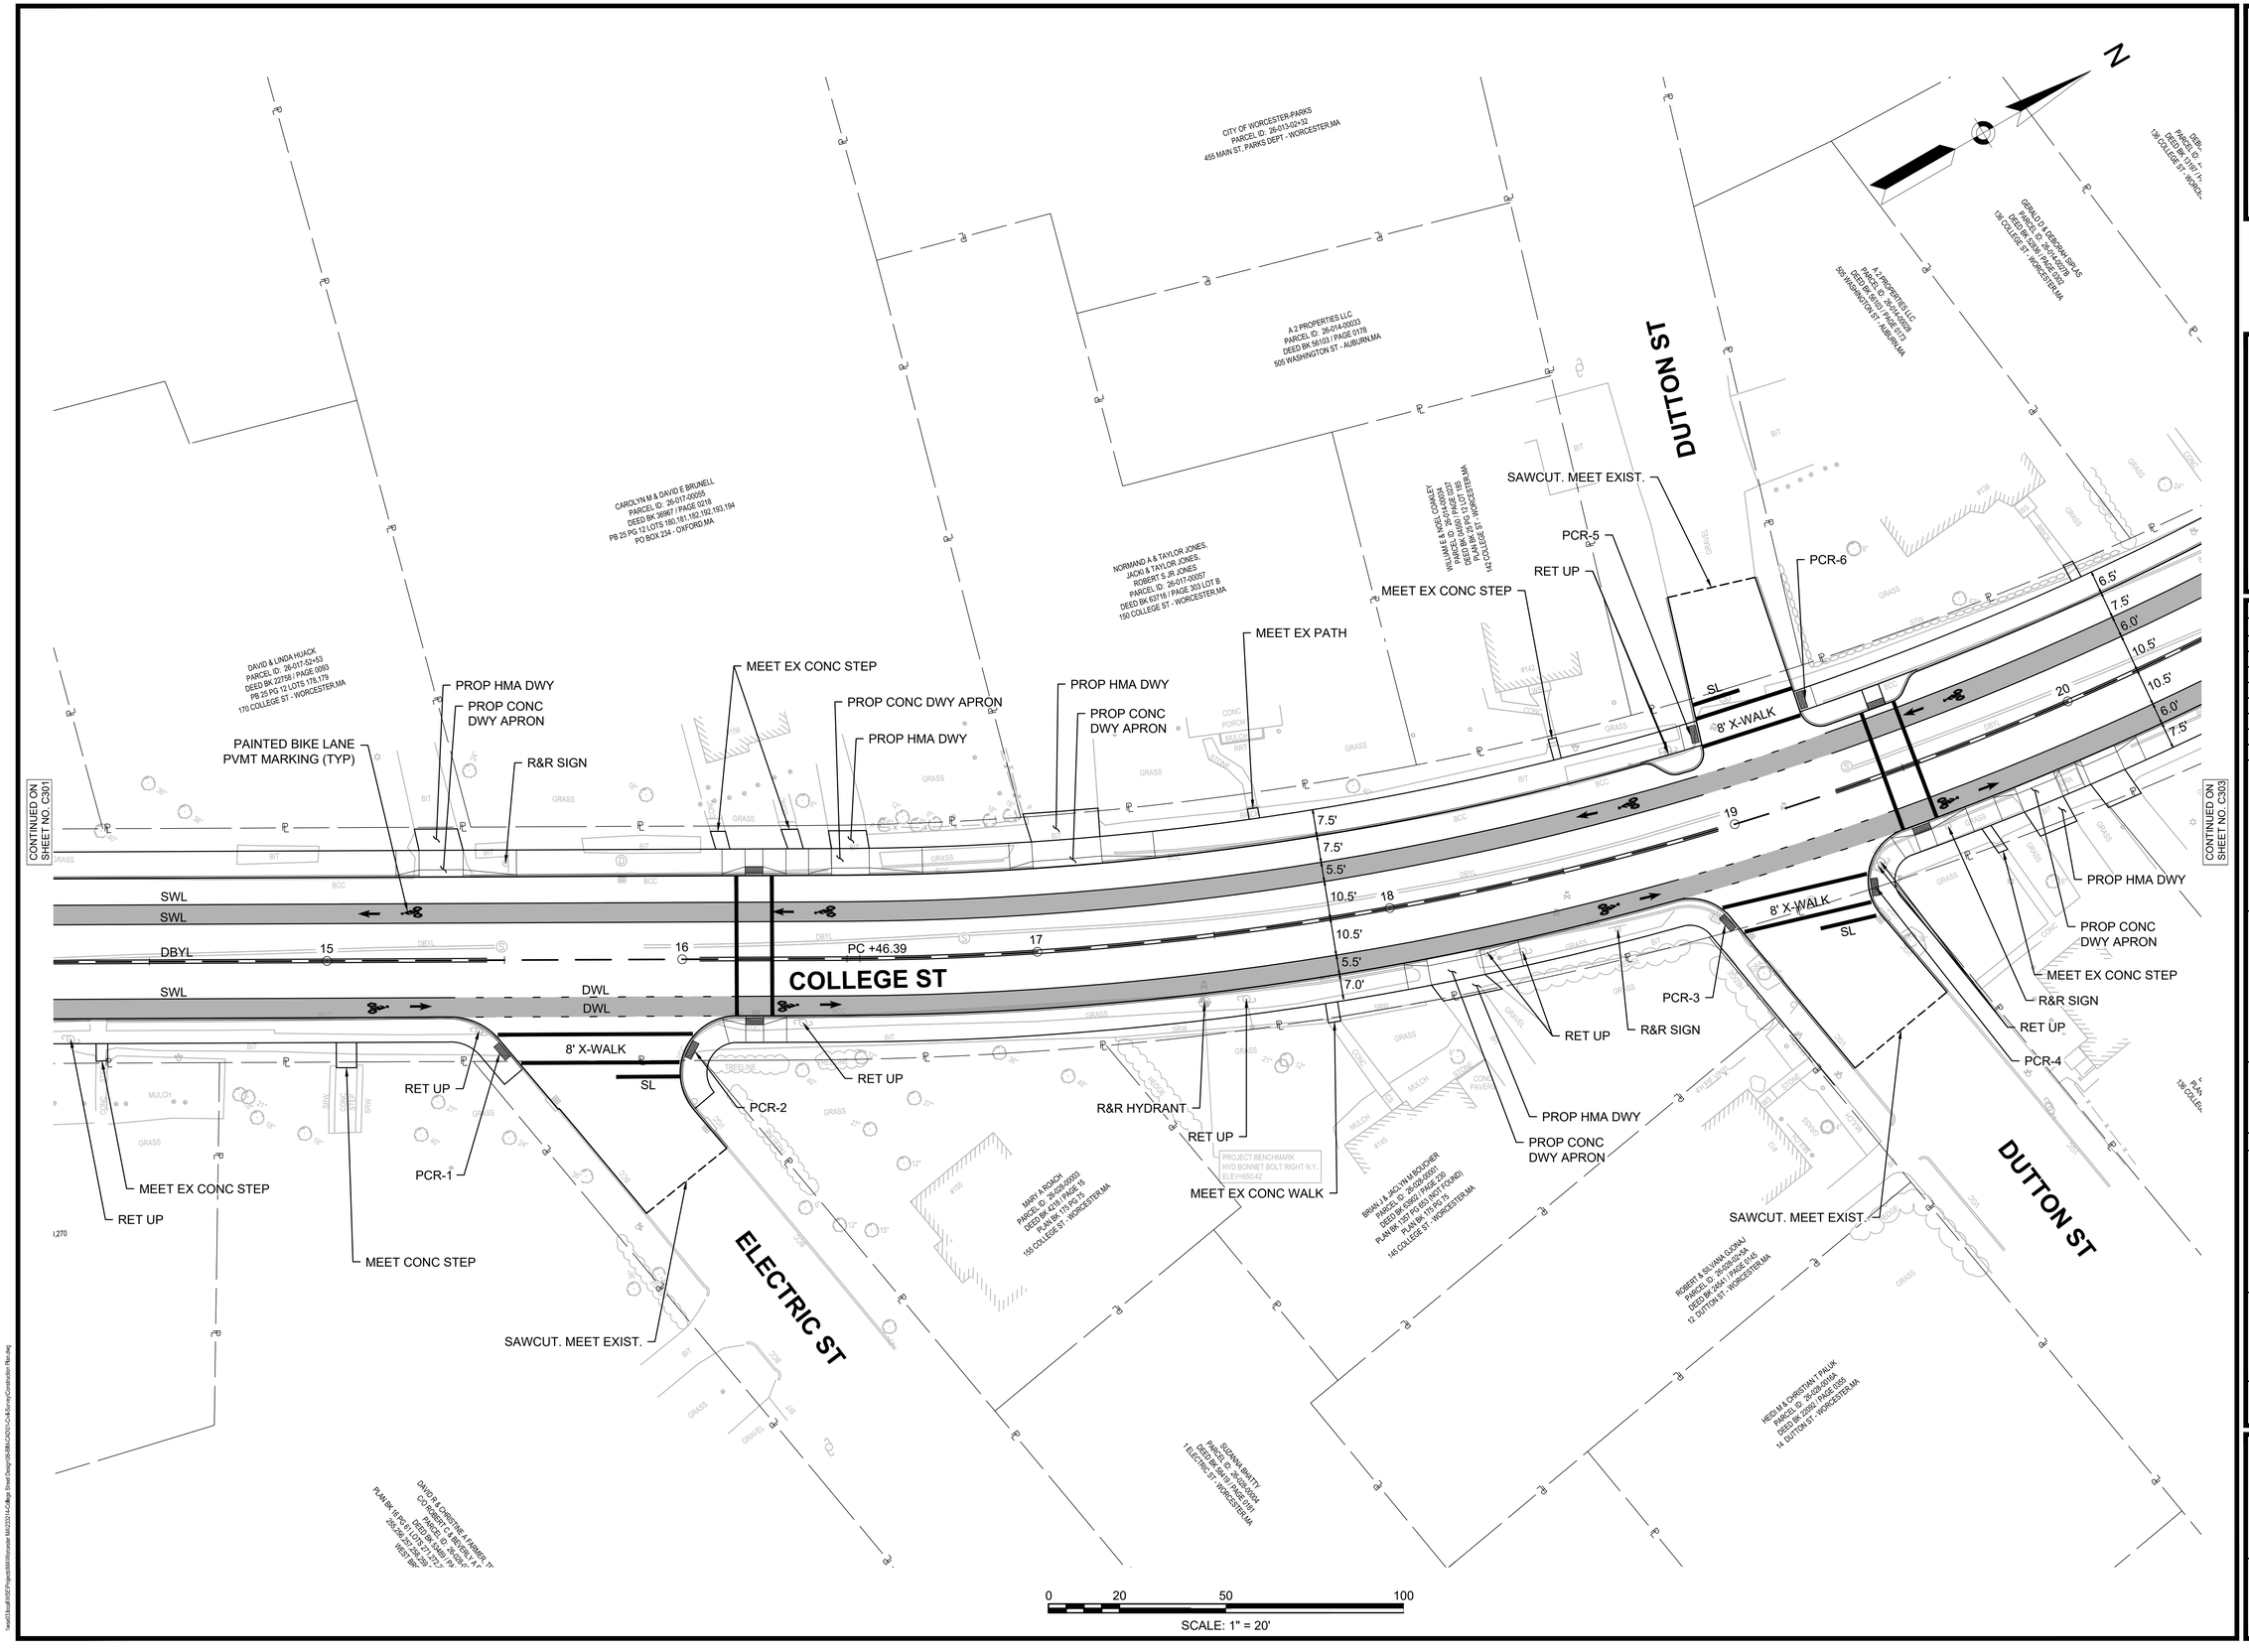

Project:

CITY OF WORCESTER, MASSACHUSETTS DEPARTMENT OF PUBLIC WORKS AND PARKS

COLLEGE STREET UTILITY REPLACEMENT AND ROADWAY DESIGN

Weston & Sampson

Weston & Sampson Engineers, Inc.
427 Main Street, Suite 400
Worcester, MA 01608
978.532.1900 800.SAMPSON
www.westonandsampson.com

Consultants:

Revisions:

No.	Date	Description

COA:

Seal:

Issued For:

NOT RELEASED FOR CONSTRUCTION

Scale: AS SHOWN

Date:	MAY 2025
Drawn By:	CTC
Reviewed By:	-
Approved By:	-
W&S Project No.:	ENG-23-3214
W&S File No.:	SEE PATH

Drawing Title:

CONSTRUCTION PLAN - SHEET 2

Sheet Number:

C302

COPYRIGHT © 2024 WESTON & SAMPSON, INC.

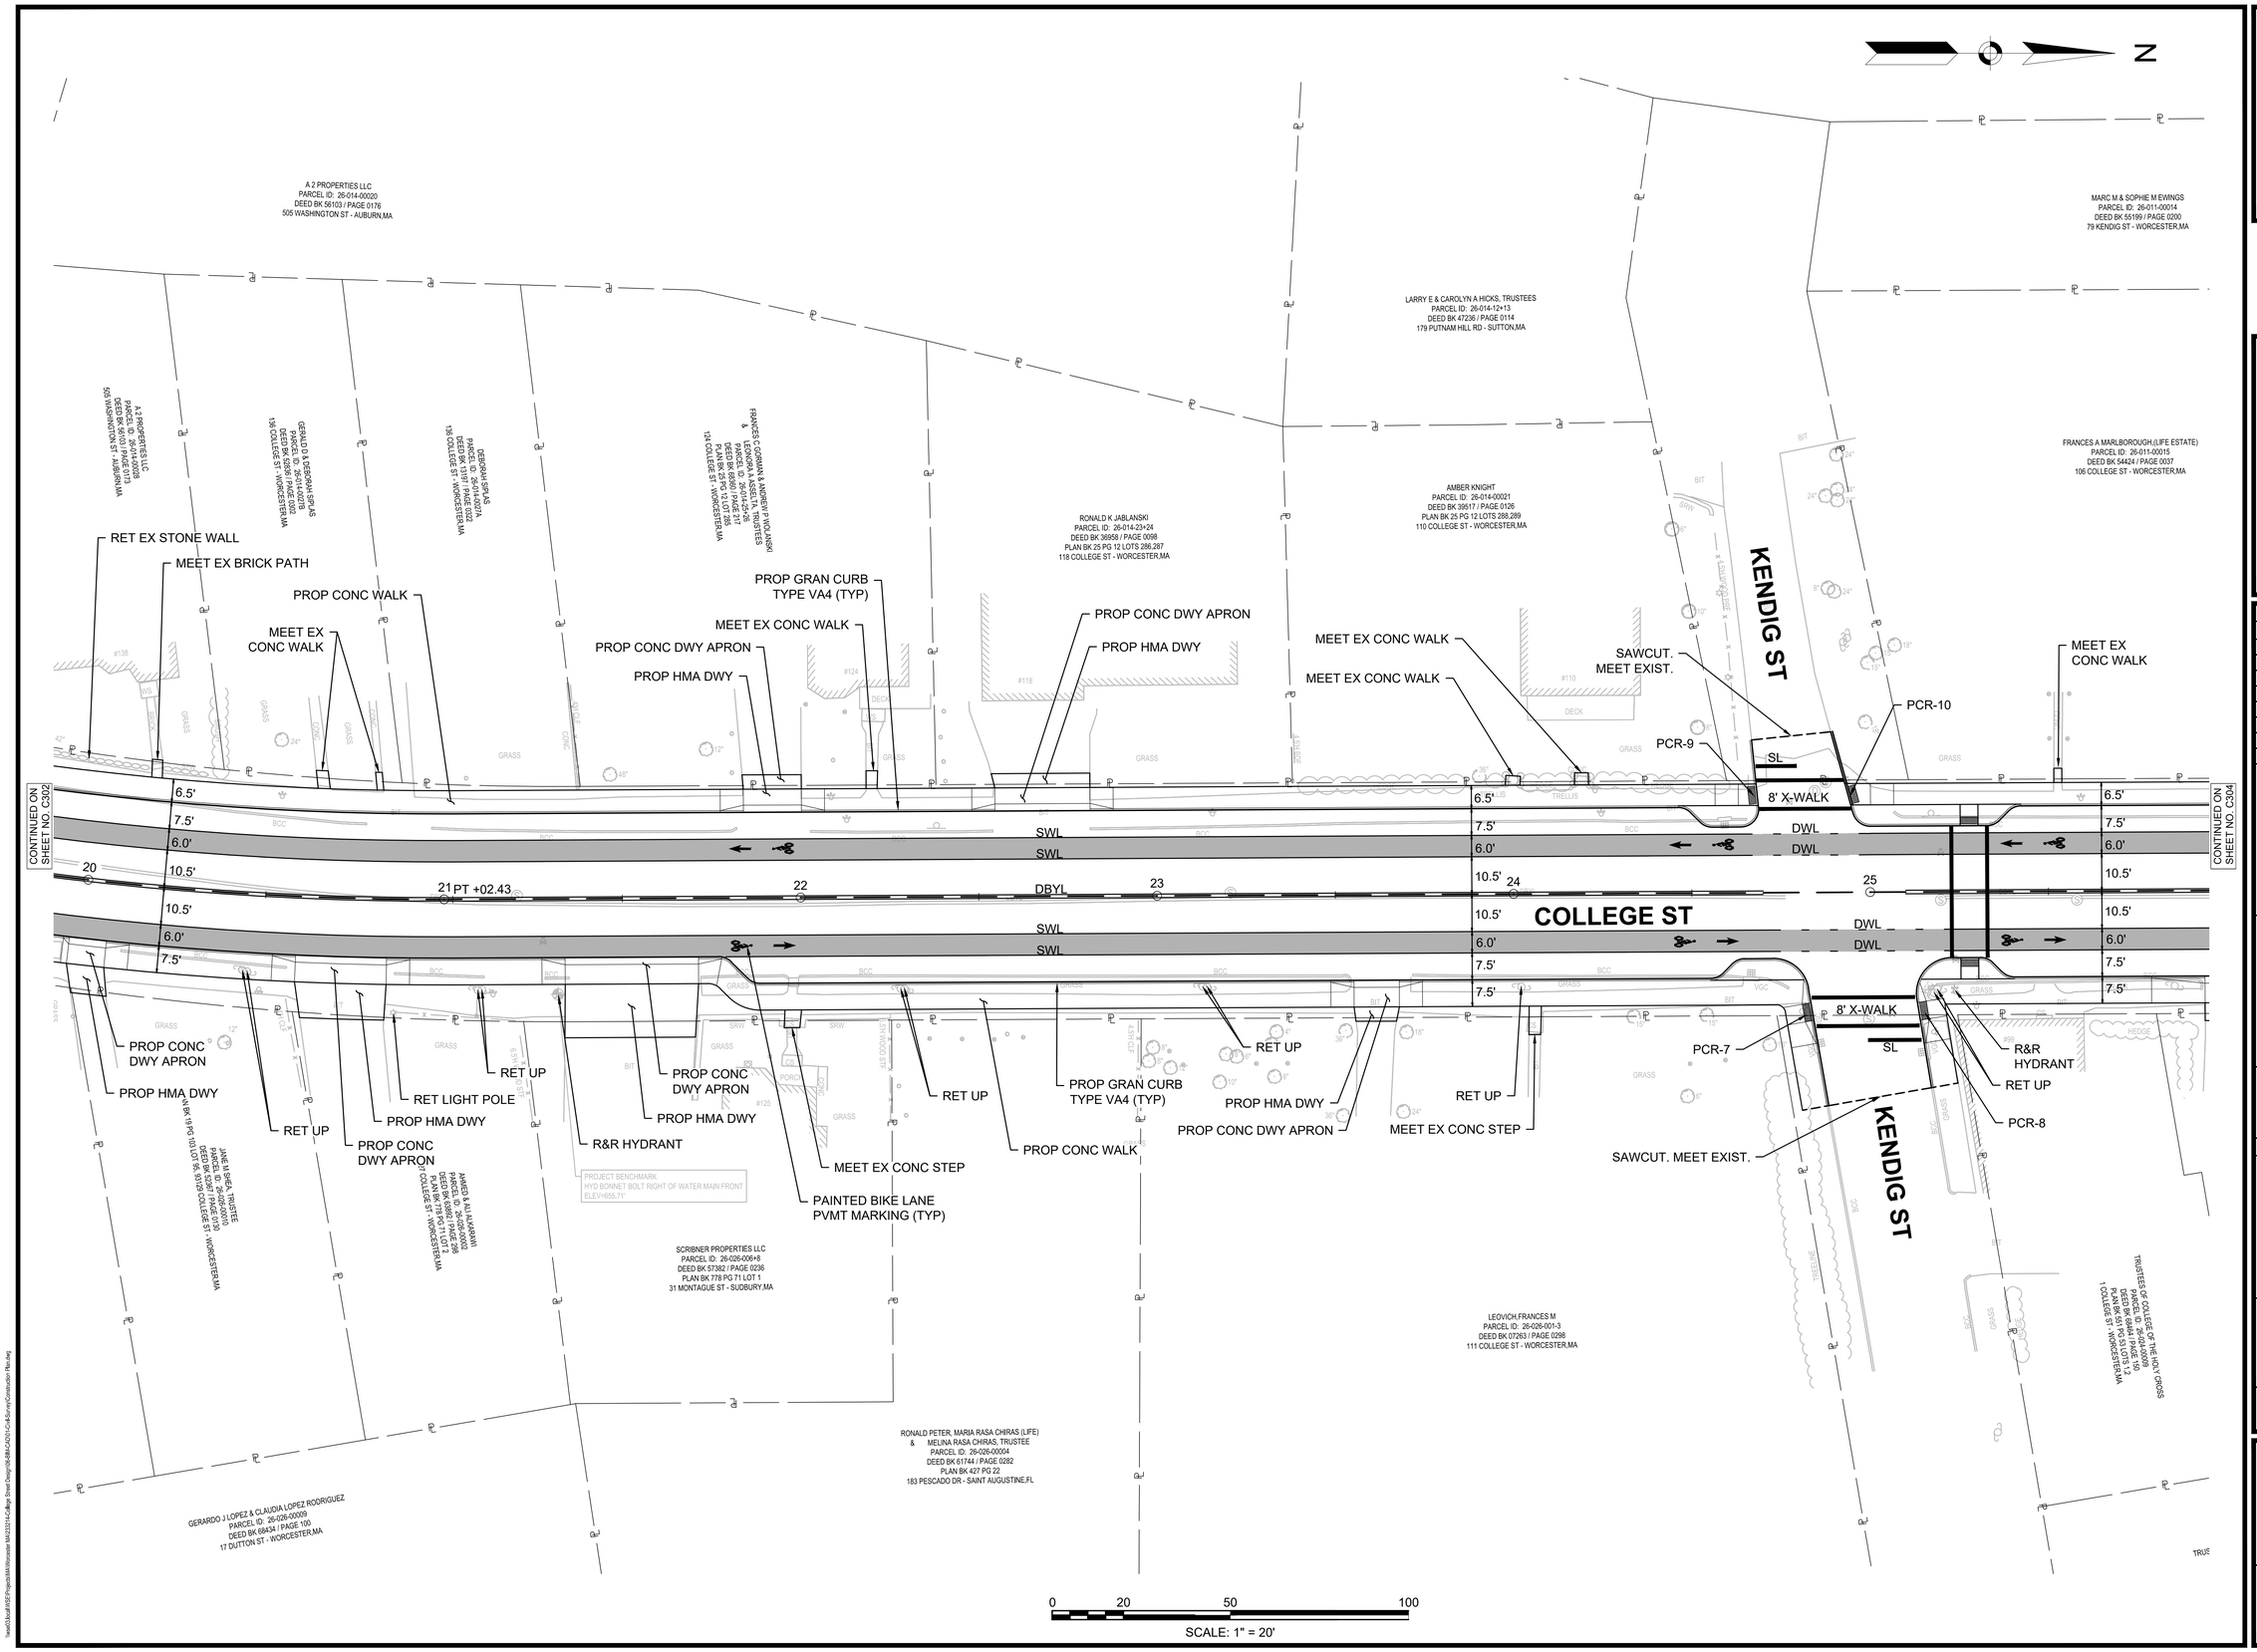

Project:

CITY OF WORCESTER, MASSACHUSETTS
DEPARTMENT OF PUBLIC WORKS AND PARKS

COLLEGE STREET UTILITY REPLACEMENT AND ROADWAY DESIGN

Weston & Sampson Engineers, Inc.
427 Main Street, Suite 400
Worcester, MA 01608
978.532.1900 800.SAMPSON
www.westonandsampson.com

Consultants:

Revisions:

No.	Date	Description

COA:

Seal:

Issued For:

NOT RELEASED FOR CONSTRUCTION

Scale: AS SHOWN

Date: MAY 2025
Drawn By: CTC
Reviewed By: -
Approved By: -
W&S Project No.: ENG-23-3214
W&S File No.: SEE PATH

Drawing Title:

CONSTRUCTION PLAN - SHEET 3

Sheet Number:

C303

COPYRIGHT © 2024 WESTON & SAMPSON, INC.

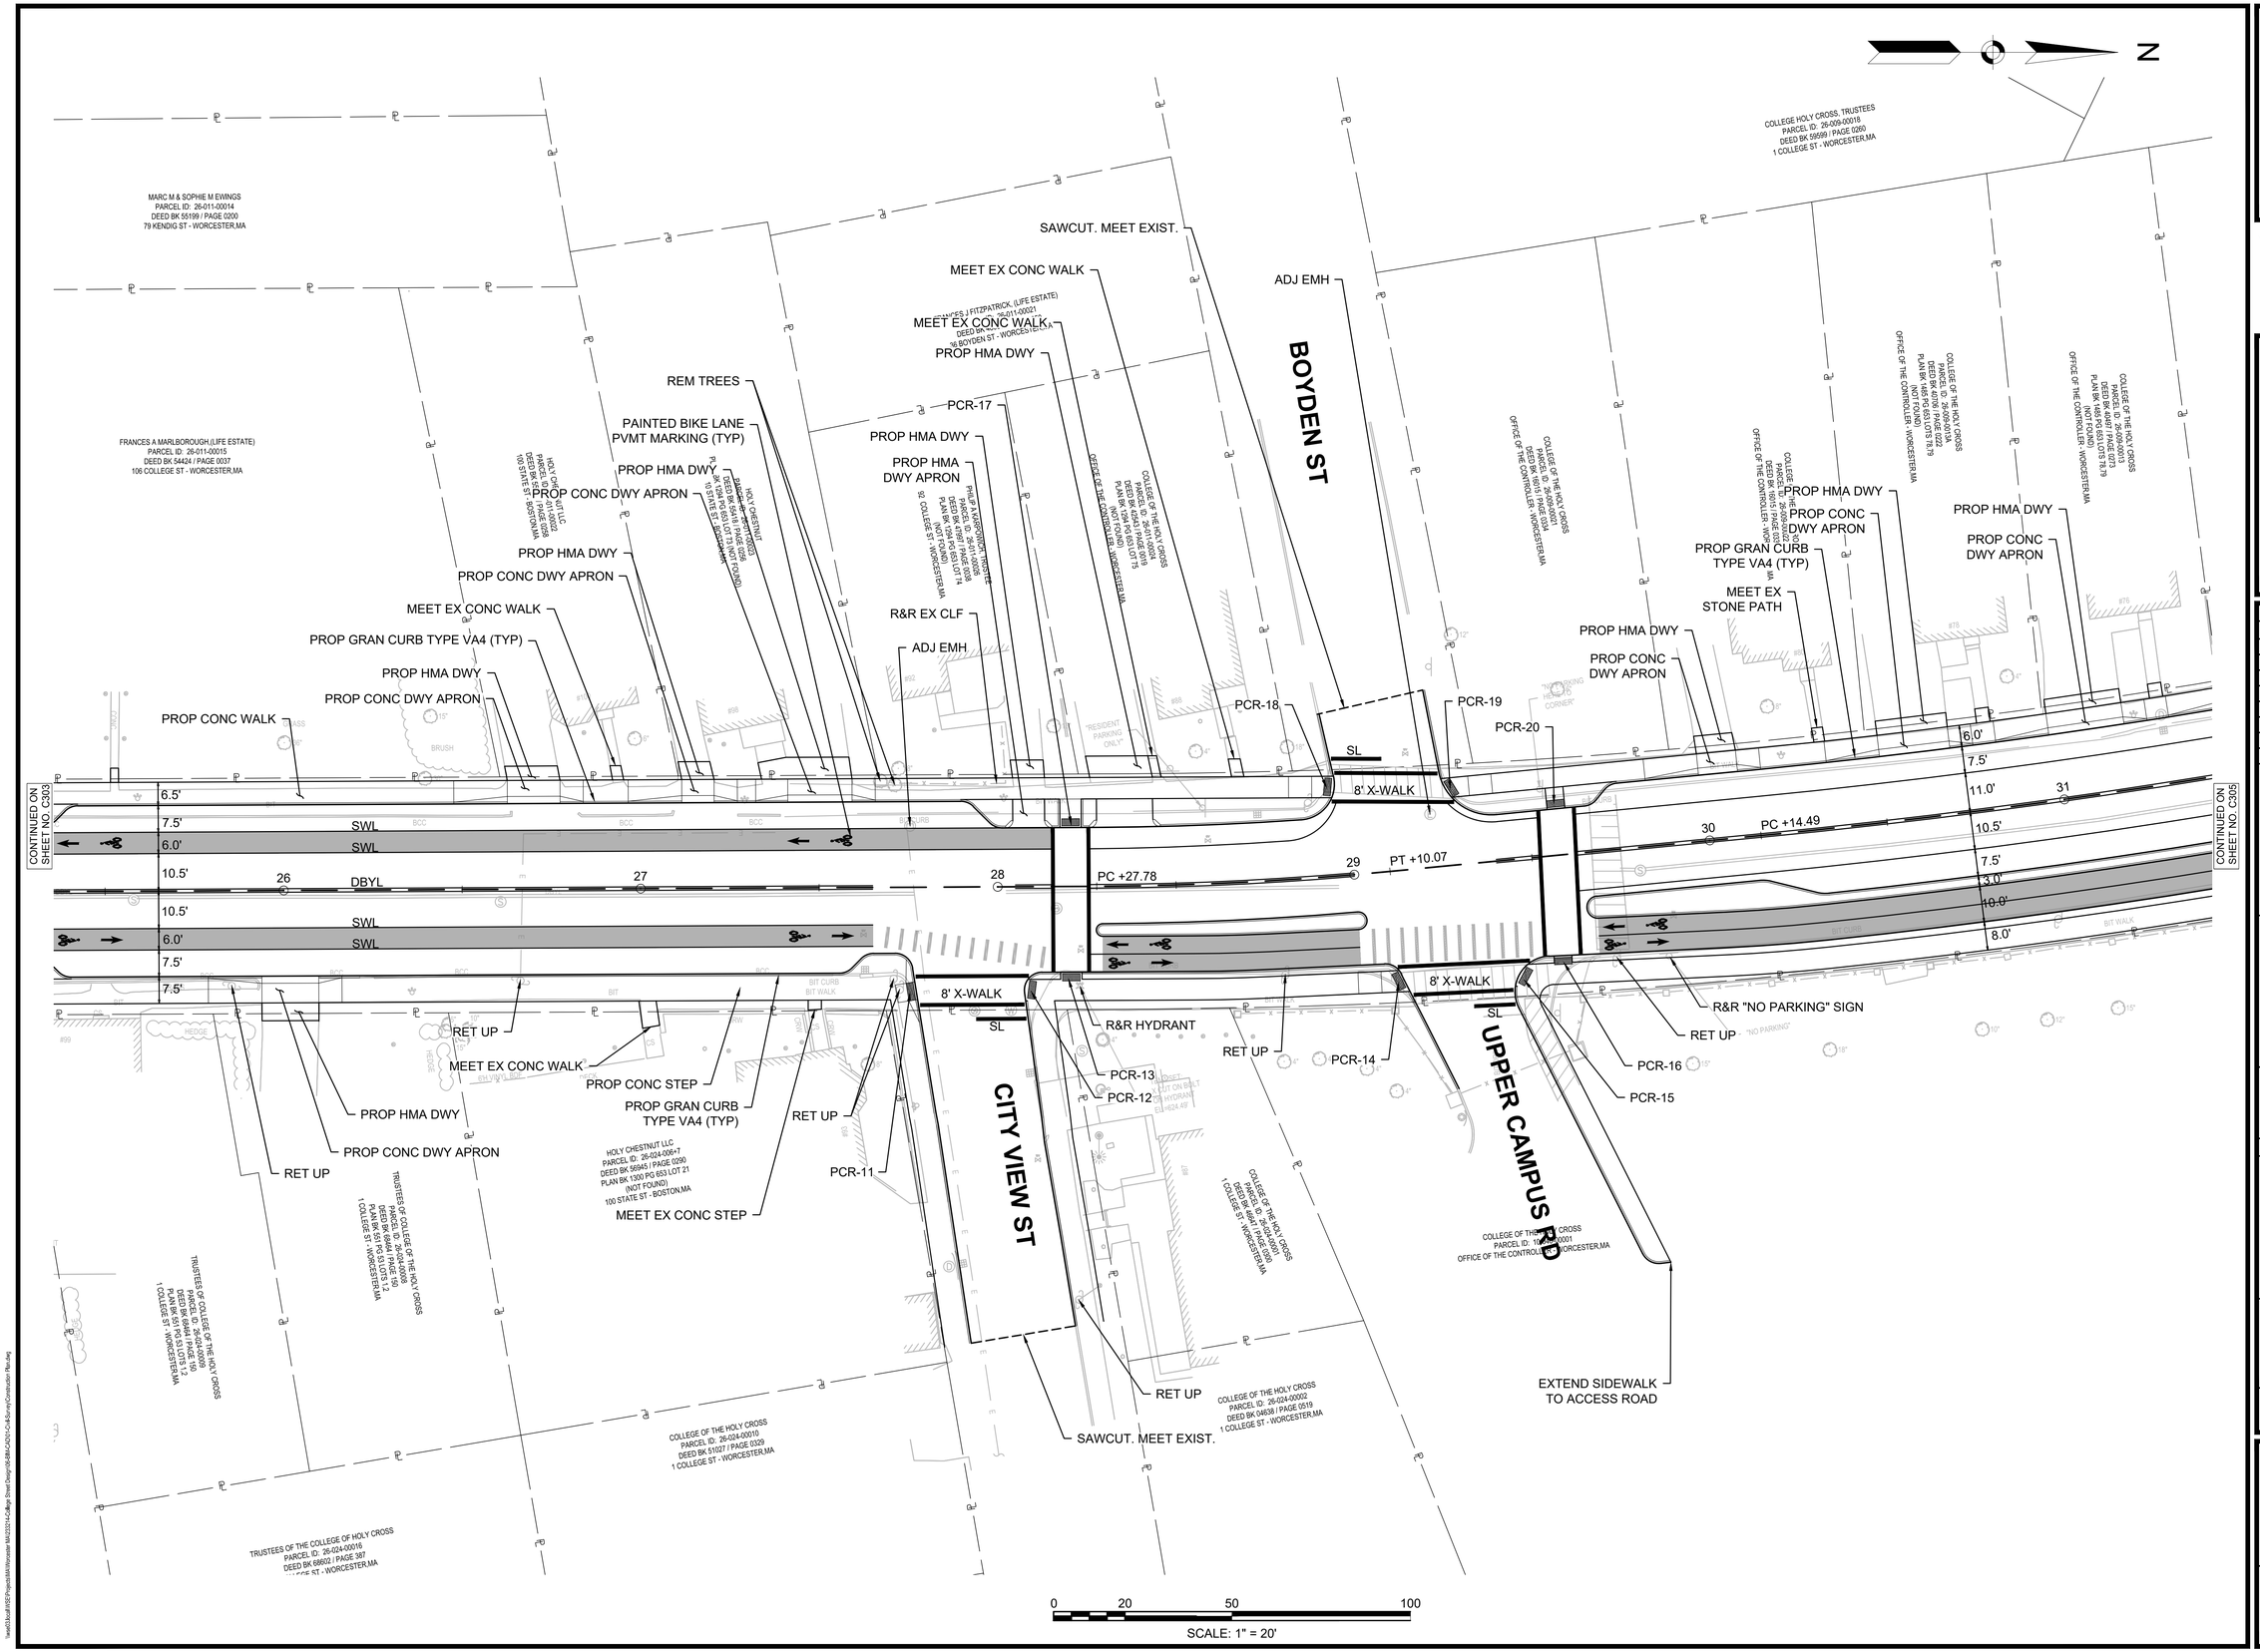

Project:

CITY OF WORCESTER, MASSACHUSETTS
DEPARTMENT OF PUBLIC WORKS AND PARKS

COLLEGE STREET UTILITY REPLACEMENT AND ROADWAY DESIGN

Weston & Sampson Engineers, Inc.
427 Main Street, Suite 400
Worcester, MA 01608
978.532.1900 800.SAMPSON
www.westonandsampson.com

Consultants:

Revisions:

No.	Date	Description

COA:

Seal:

Issued For:

NOT RELEASED FOR CONSTRUCTION

Scale: AS SHOWN

Date:	MAY 2025
Drawn By:	CTC
Reviewed By:	-
Approved By:	-
W&S Project No.:	ENG-23-3214
W&S File No.:	SEE PATH

Drawing Title:

CONSTRUCTION PLAN - SHEET 4

Sheet Number:

C304

COPYRIGHT © 2024 WESTON & SAMPSON, INC.

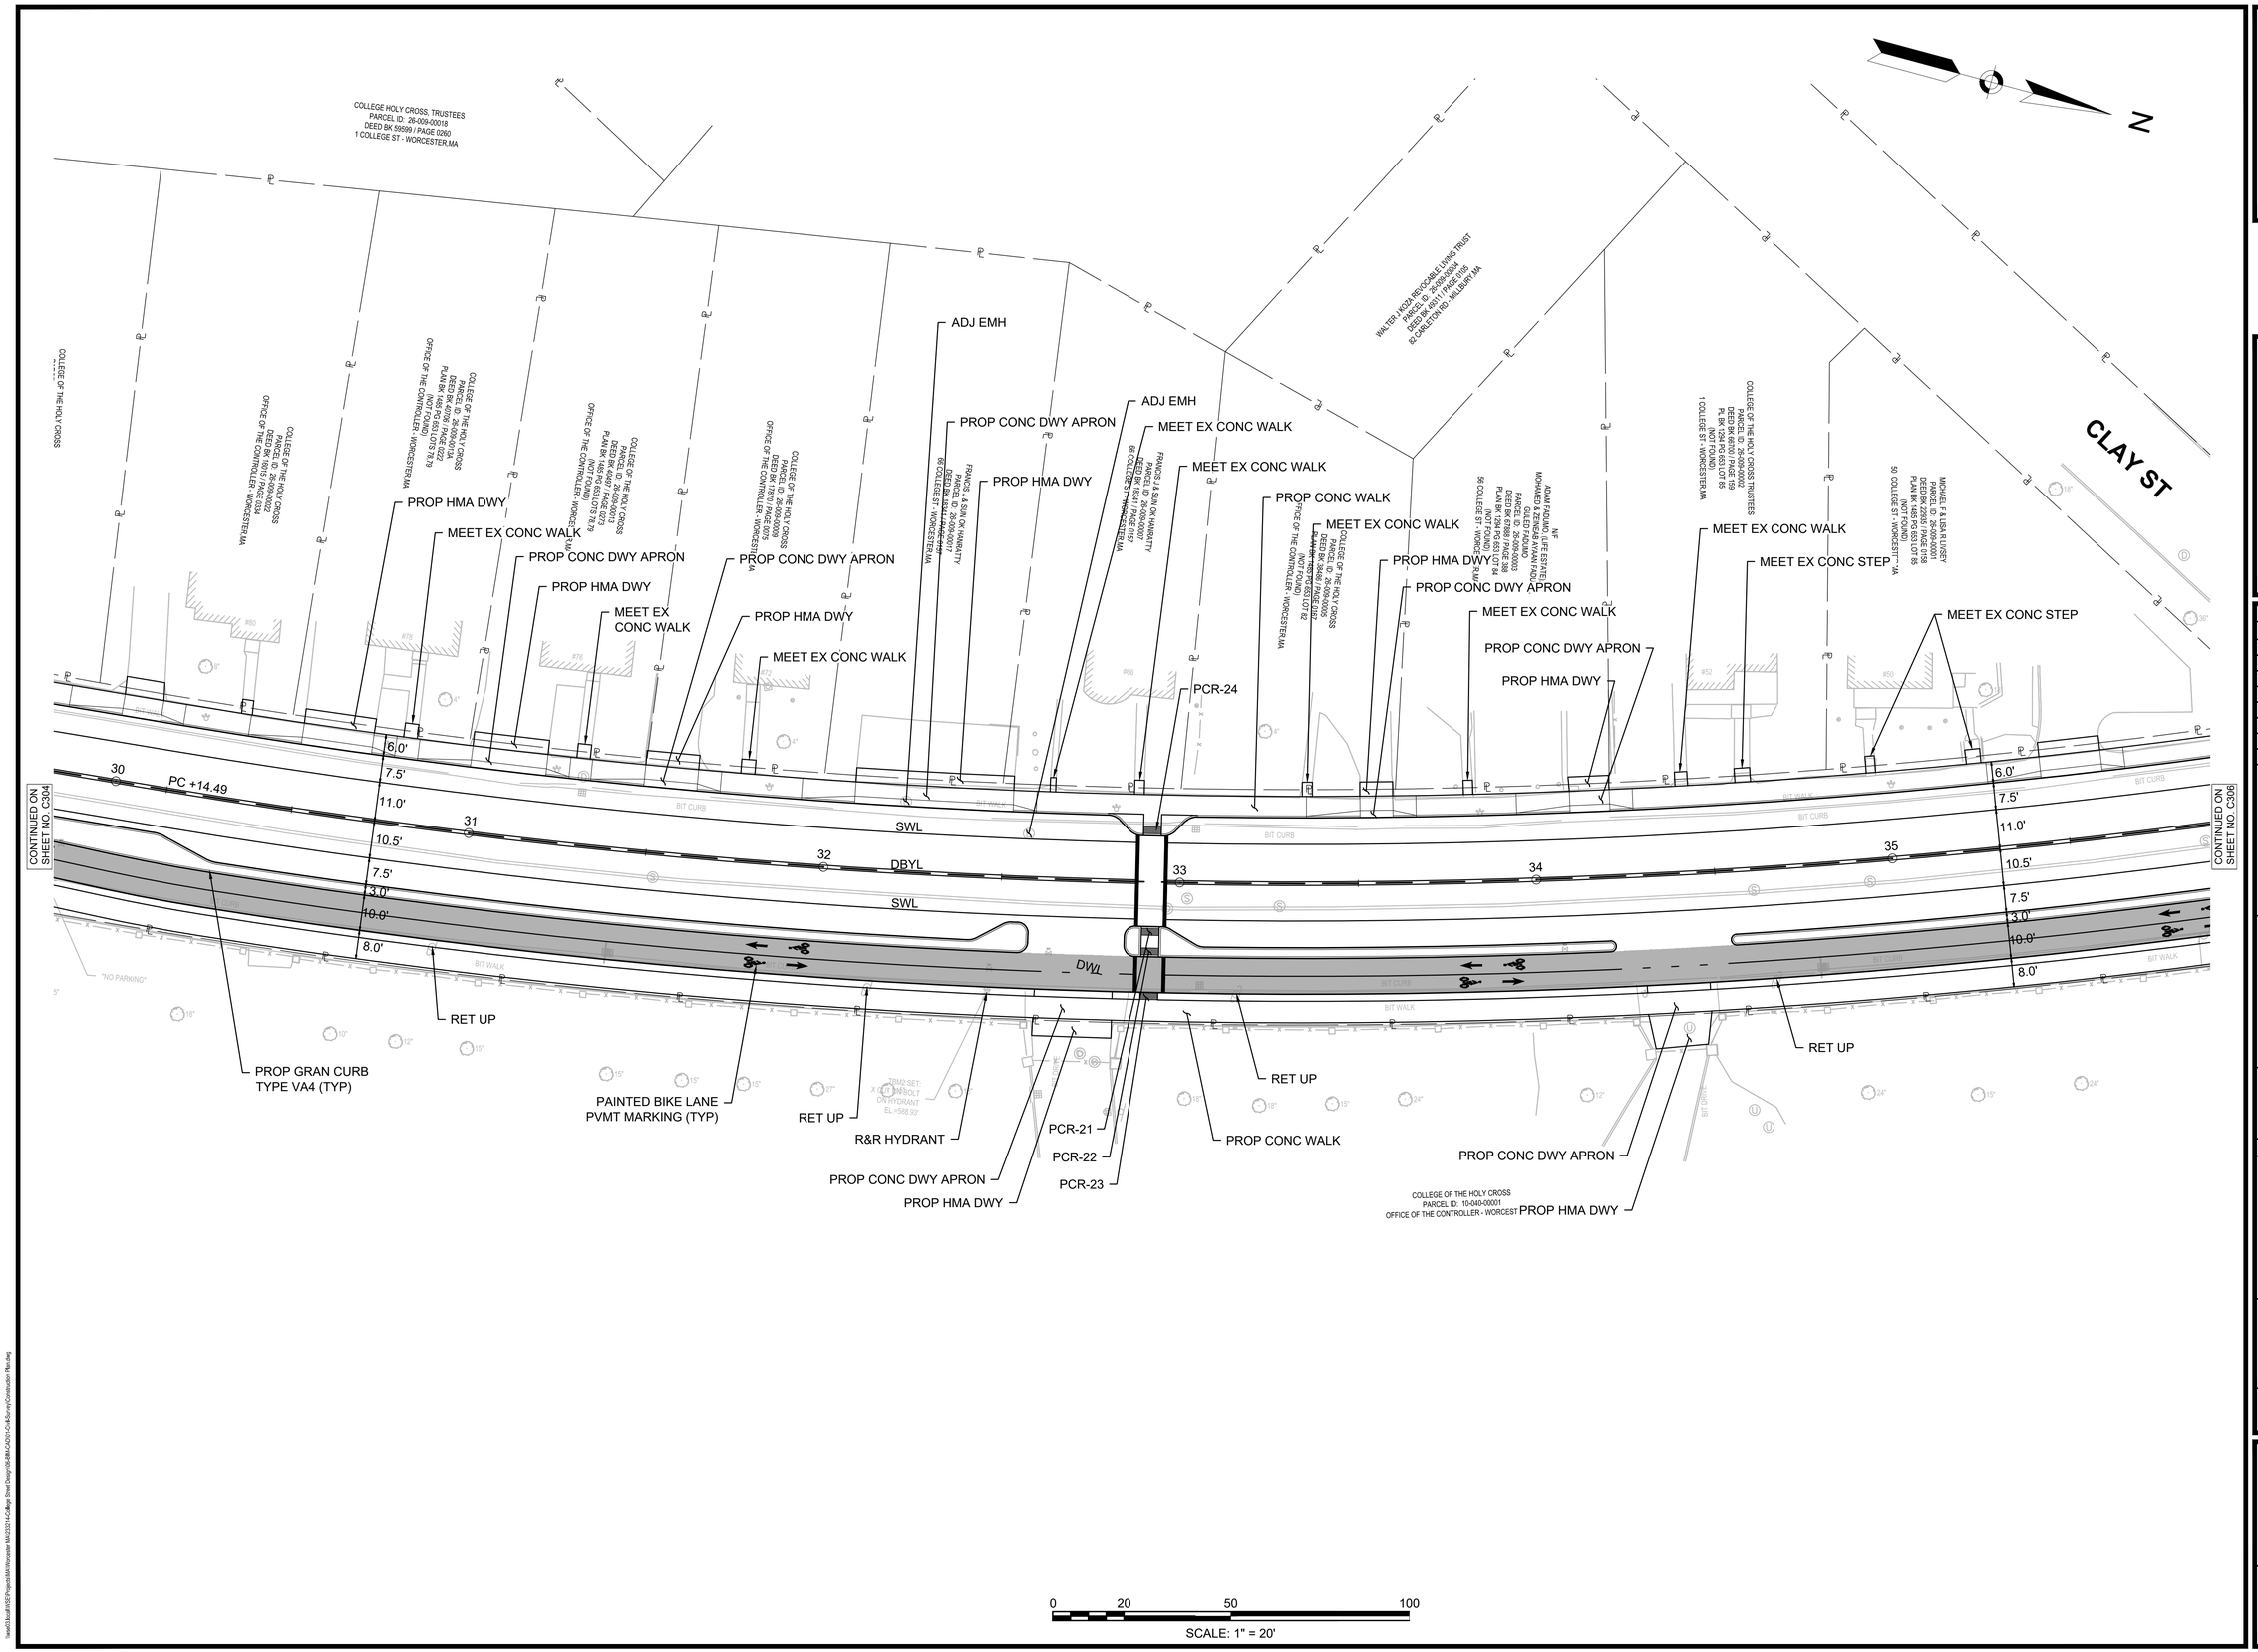

Project:

CITY OF WORCESTER,
MASSACHUSETTS
DEPARTMENT OF PUBLIC WORKS
AND PARKS

COLLEGE STREET UTILITY
REPLACEMENT AND ROADWAY
DESIGN

Weston & Sampson

Weston & Sampson Engineers, Inc.
427 Main Street, Suite 400
Worcester, MA 01608
978.532.1900 800.SAMPSON

www.westonandsampson.com

Consultants:

Revisions:

No.	Date	Description

COA:

Seal:

Issued For:

NOT RELEASED FOR CONSTRUCTION

Scale: AS SHOWN

Date:	MAY 2025
Drawn By:	CTC
Reviewed By:	-
Approved By:	-
W&S Project No.:	ENG-23-3214
W&S File No.:	SEE PATH

Drawing Title:

CONSTRUCTION PLAN - SHEET 5

Sheet Number:

C305

COPYRIGHT © 2024 WESTON & SAMPSON, INC.

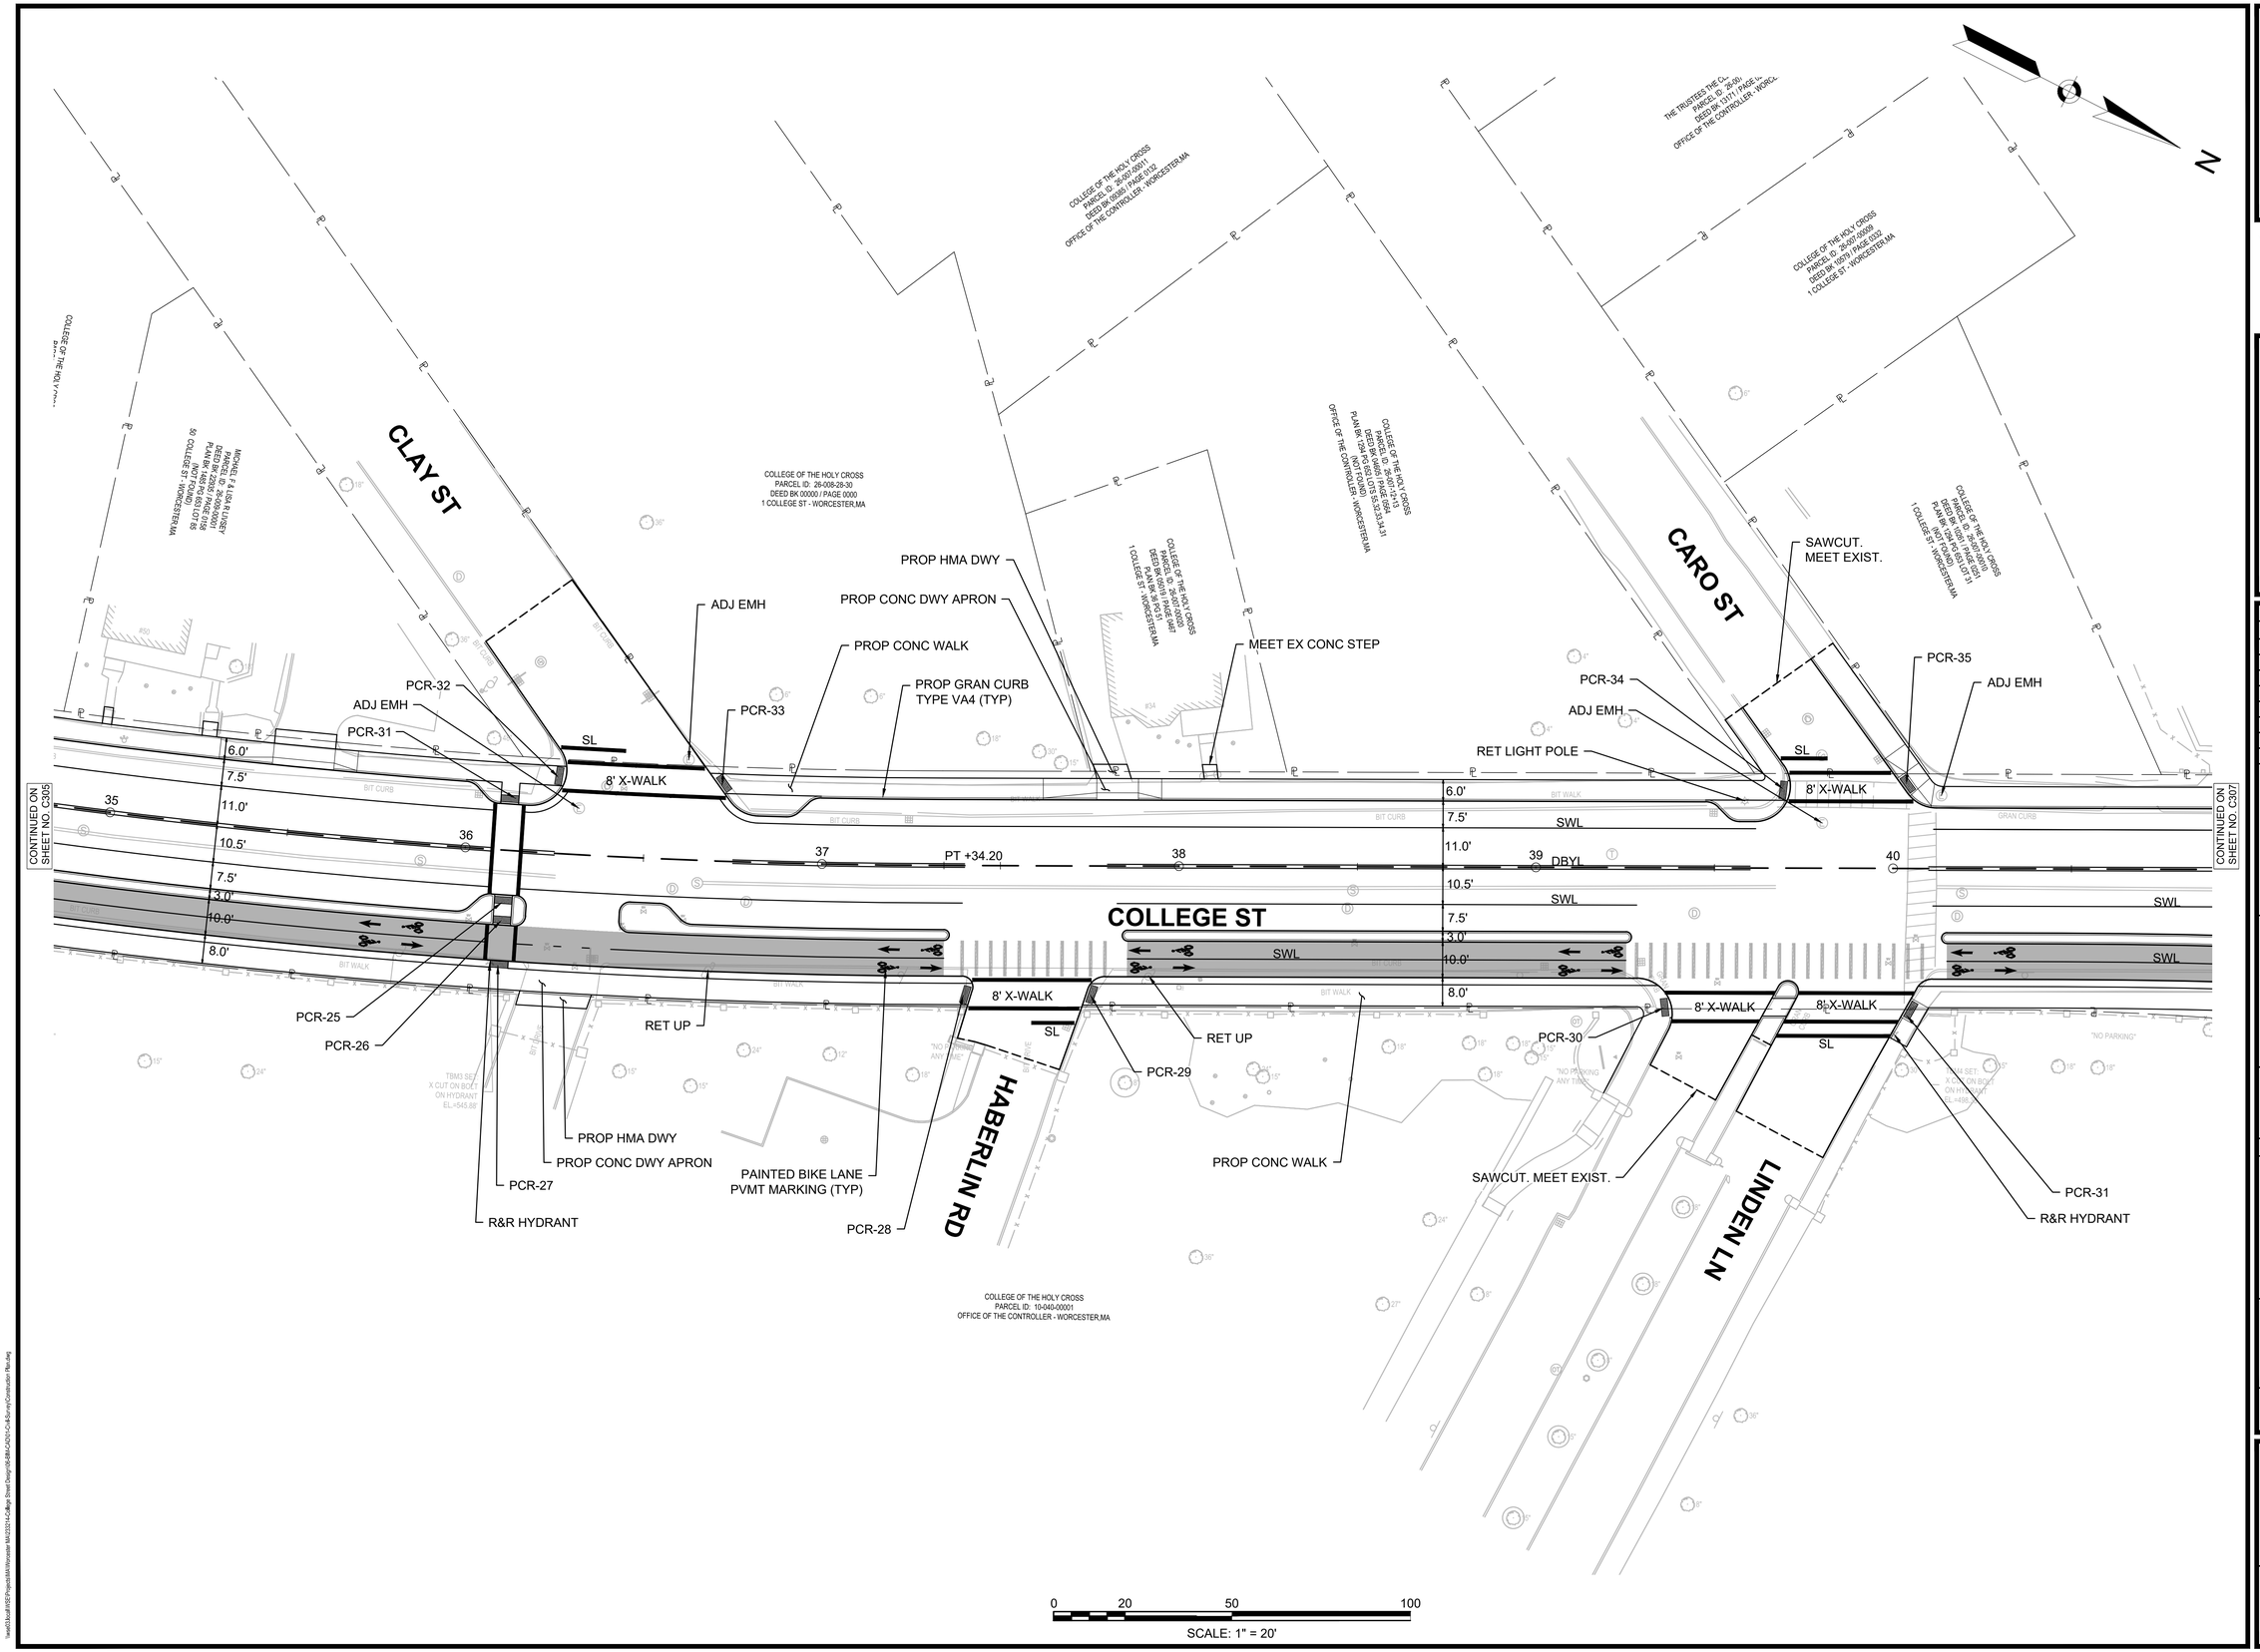

Project:

CITY OF WORCESTER, MASSACHUSETTS
DEPARTMENT OF PUBLIC WORKS AND PARKS

COLLEGE STREET UTILITY REPLACEMENT AND ROADWAY DESIGN

Weston & Sampson Engineers, Inc.
427 Main Street, Suite 400
Worcester, MA 01608
978.532.1900 800.SAMPSON
www.westonandsampson.com

Consultants:

Revisions:

No.	Date	Description

COA:

Seal:

Issued For:

NOT RELEASED FOR CONSTRUCTION

Scale: AS SHOWN

Date:	MAY 2025
Drawn By:	CTC
Reviewed By:	-
Approved By:	-
W&S Project No.:	ENG-23-3214
W&S File No.:	SEE PATH

Drawing Title:

CONSTRUCTION PLAN - SHEET 6

Sheet Number:

C306

COPYRIGHT © 2024 WESTON & SAMPSON, INC.

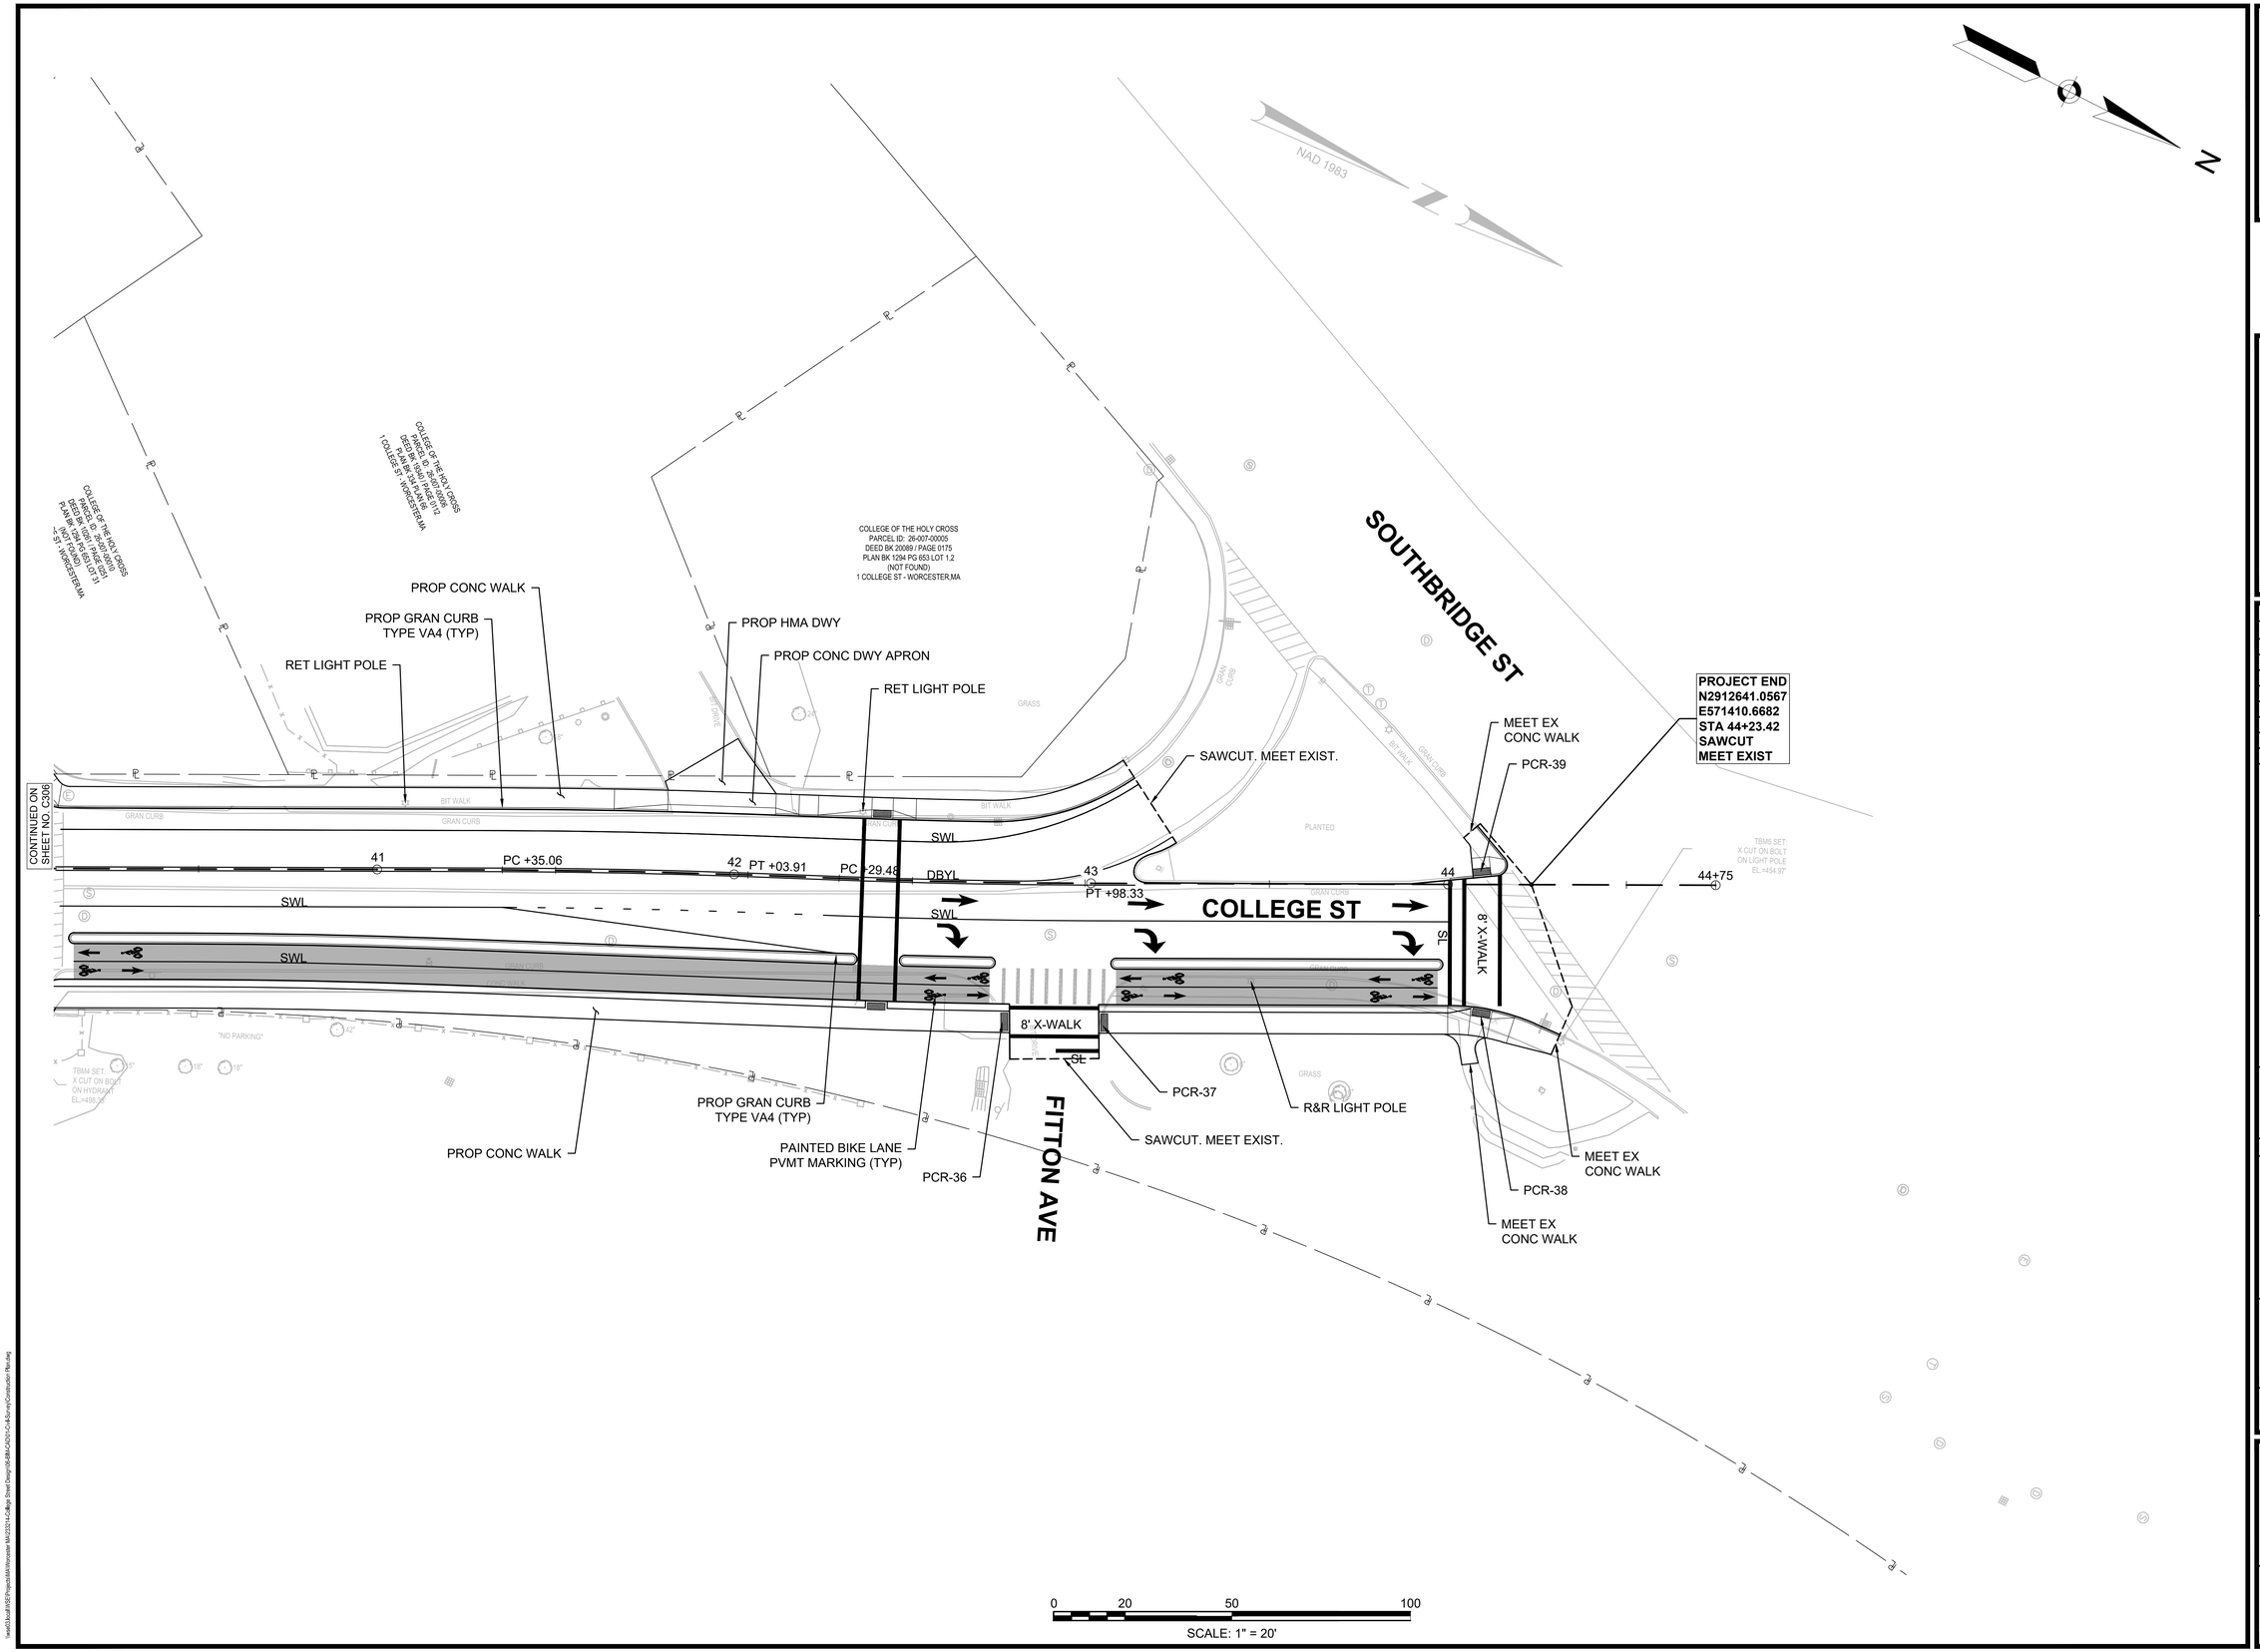

Project:

CITY OF WORCESTER, MASSACHUSETTS
DEPARTMENT OF PUBLIC WORKS AND PARKS

COLLEGE STREET UTILITY REPLACEMENT AND ROADWAY DESIGN

Weston & Sampson

Weston & Sampson Engineers, Inc.
427 Main Street, Suite 400
Worcester, MA 01608
978.532.1900 800.SAMPSON

www.westonandsampson.com

Consultants:

Revisions:

No.	Date	Description

COA:

Seal:

Issued For:

NOT RELEASED FOR CONSTRUCTION

Scale: AS SHOWN

Date:	MAY 2025
Drawn By:	CTC
Reviewed By:	-
Approved By:	-
W&S Project No.:	ENG-23-3214
W&S File No.:	SEE PATH

Drawing Title:

CONSTRUCTION PLAN - SHEET 7

Sheet Number:

C307

COPYRIGHT © 2024 WESTON & SAMPSON, INC.