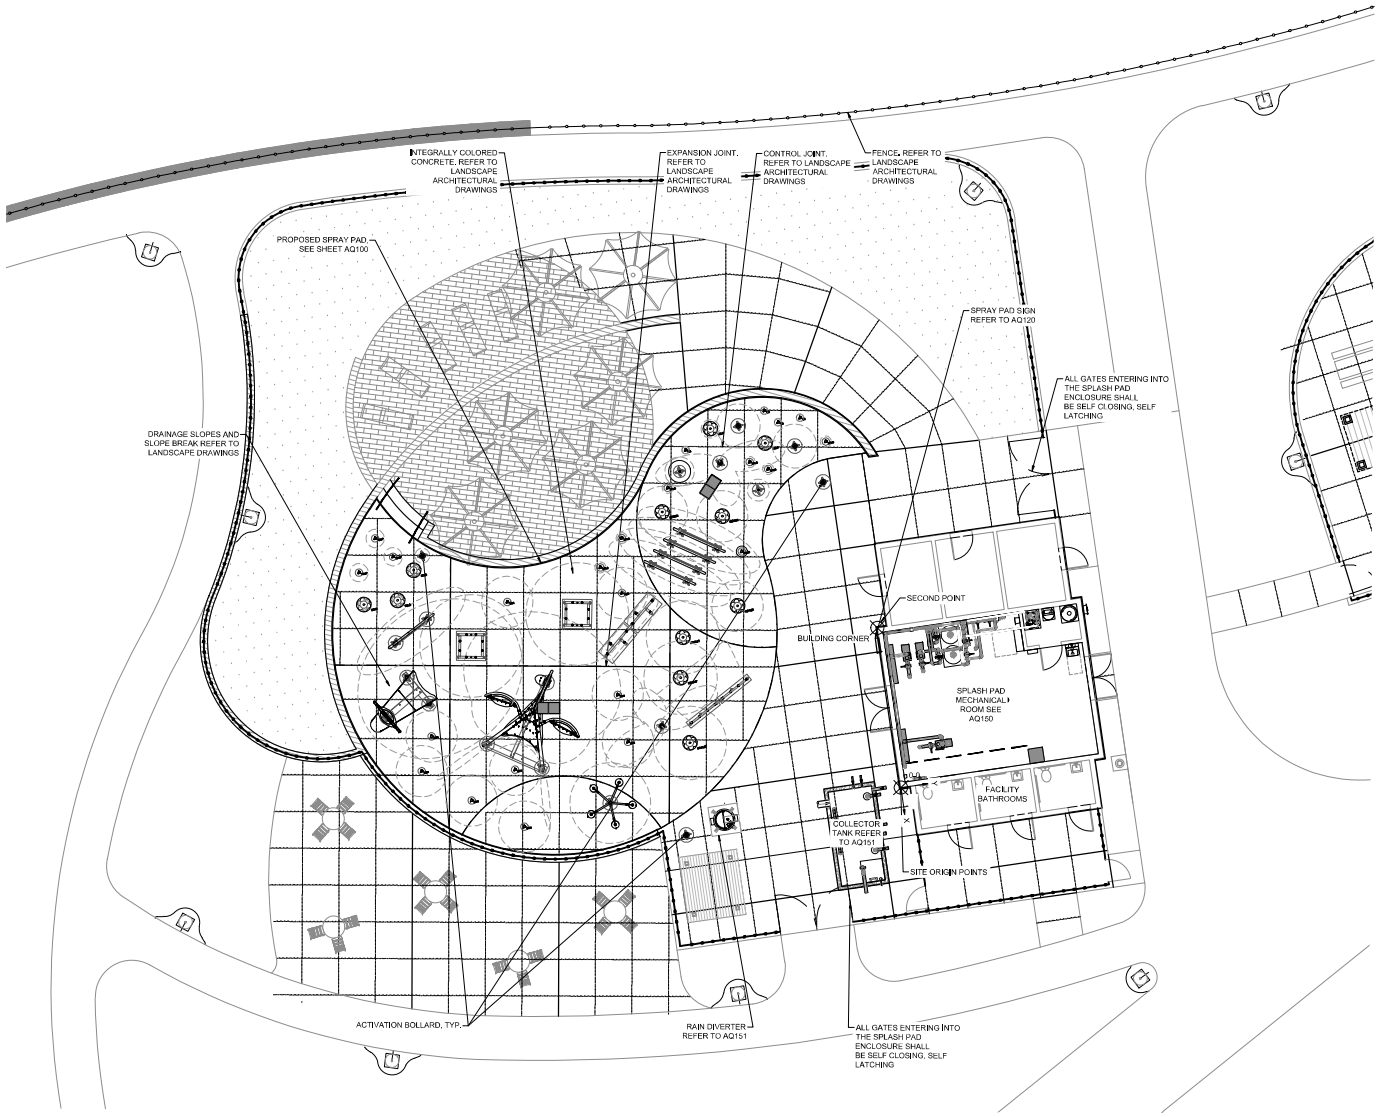

SITE LAYOUT

SCALE: 1/8" = 1'-0"

0 8 16 24

SCALE: 1/8"=1'-0"

THE ELECTRICAL CONTRACTOR SHALL GROUND AND BOND ALL ELECTRICAL EQUIPMENT. POOL REINFORCING, POOL ACCESSORIES, AND PIPING IN ACCORDANCE WITH NATIONAL ELECTRIC CODE REQUIREMENTS, ARTICLE 680. THE ELECTRICAL CONTRACTOR SHALL OBTAIN A COPY OF ALL APPLICABLE LOCAL STATE ELECTRICAL CODE REGULATIONS.

P:\MA\Worcester MA\Tacoma-Great Brook Valley\Tacoma Street Playground\Acadia\DRAFT\D-Current_Set\Sheets\AQ002 - SITE LAYOUT.dwg

Project:

CITY OF WORCESTER
Dept. of Public Works & Parks

TACOMA STREET
PLAYGROUND
IMPROVEMENTS
285 Tacoma Street, Worcester,
Massachusetts 01605

Weston & Sampson

427 Main St. Suite 400,
Worcester, MA 01608
508.762.1676 800.SAMPSON
www.westonandsampson.com

Consultants:

NAULT ARCHITECTS INC.
71 Hope Avenue,
Worcester, MA 01603
508.755.6134
admin@nau architects.com

JSE
Johnson Structural Engineering
108 Hunton Memorial Highway (Rt. 58)
Rochdale, Massachusetts 01542
phone: (508) 892-4898 fax: (508) 892-0637

Revisions:

No.	Date	Description

Seal:

COMMONWEALTH OF MASSACHUSETTS
MARK P MARIANO
CIVIL
No. 51945
REGISTERED PROFESSIONAL ENGINEER

04/12/2023

Issued For:

BID DOCUMENTS

Scale:	AS NOTED
Date:	APRIL 17, 2023
Drawn By:	SAA/CB
Reviewed By:	KTE
Approved By:	MPM
W&S Project No:	
W&S File No:	

Drawing Title:

SITE LAYOUT

Sheet Number:

AQ002

COPYRIGHT 2023 WESTON & SAMPSON