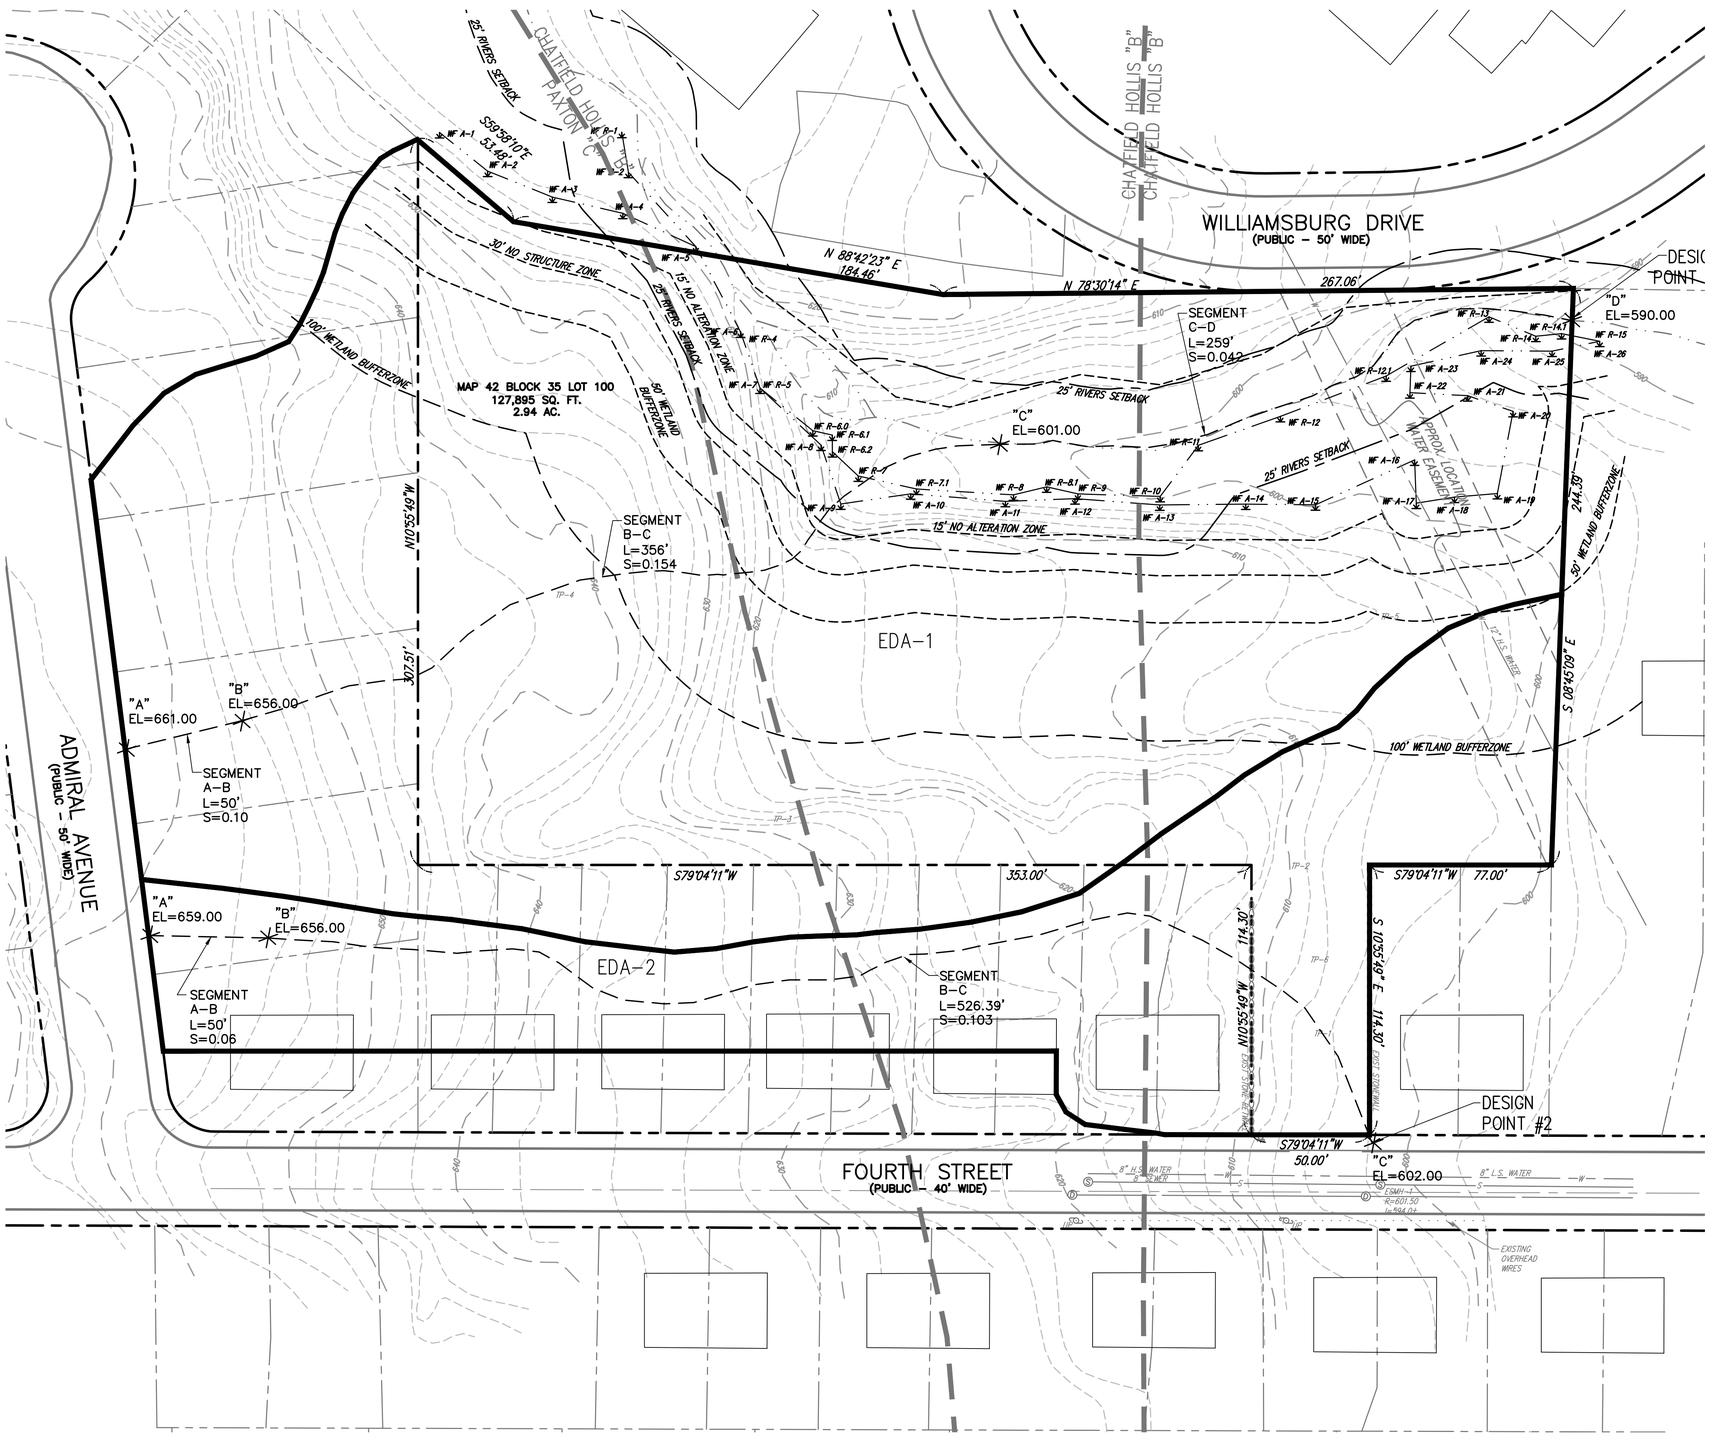

GRAPHIC SCALE

30 0 15 30 60 120

(IN FEET)
1 inch = 30 ft.

REV. NO.	DATE	REVISION
1	12/16/21	REVISE TURNAROUND

TITLE:

DEFINITIVE SITE PLAN
CLUSTER GROUP OF SINGLE FAMILY DWELLINGS
AT
47R FOURTH STREET
WORCESTER, MASSACHUSETTS 01602

PREPARED FOR:
DANIEL YARNIE
37 WEST MILLBURY ROAD
SUTTON, MASSACHUSETTS 01590

PROPERTY OWNER:
DANIEL YARNIE
37 WEST MILLBURY ROAD
SUTTON, MASSACHUSETTS 01590

PREPARED BY:
J.M. GRENIER ASSOCIATES INC.
325 DONALD LYNCH BOULEVARD SUITE 100
MARLBOROUGH, MASSACHUSETTS 01752
TELE NO.: (508) 845–2500

SCALE: 1" = 30'

DATE: OCTOBER 22, 2021

PRE–DEVELOPMENT DRAINAGE AREAS

SHEET NO.: SHEET 1 OF 2

PROJECT NO.: G–636

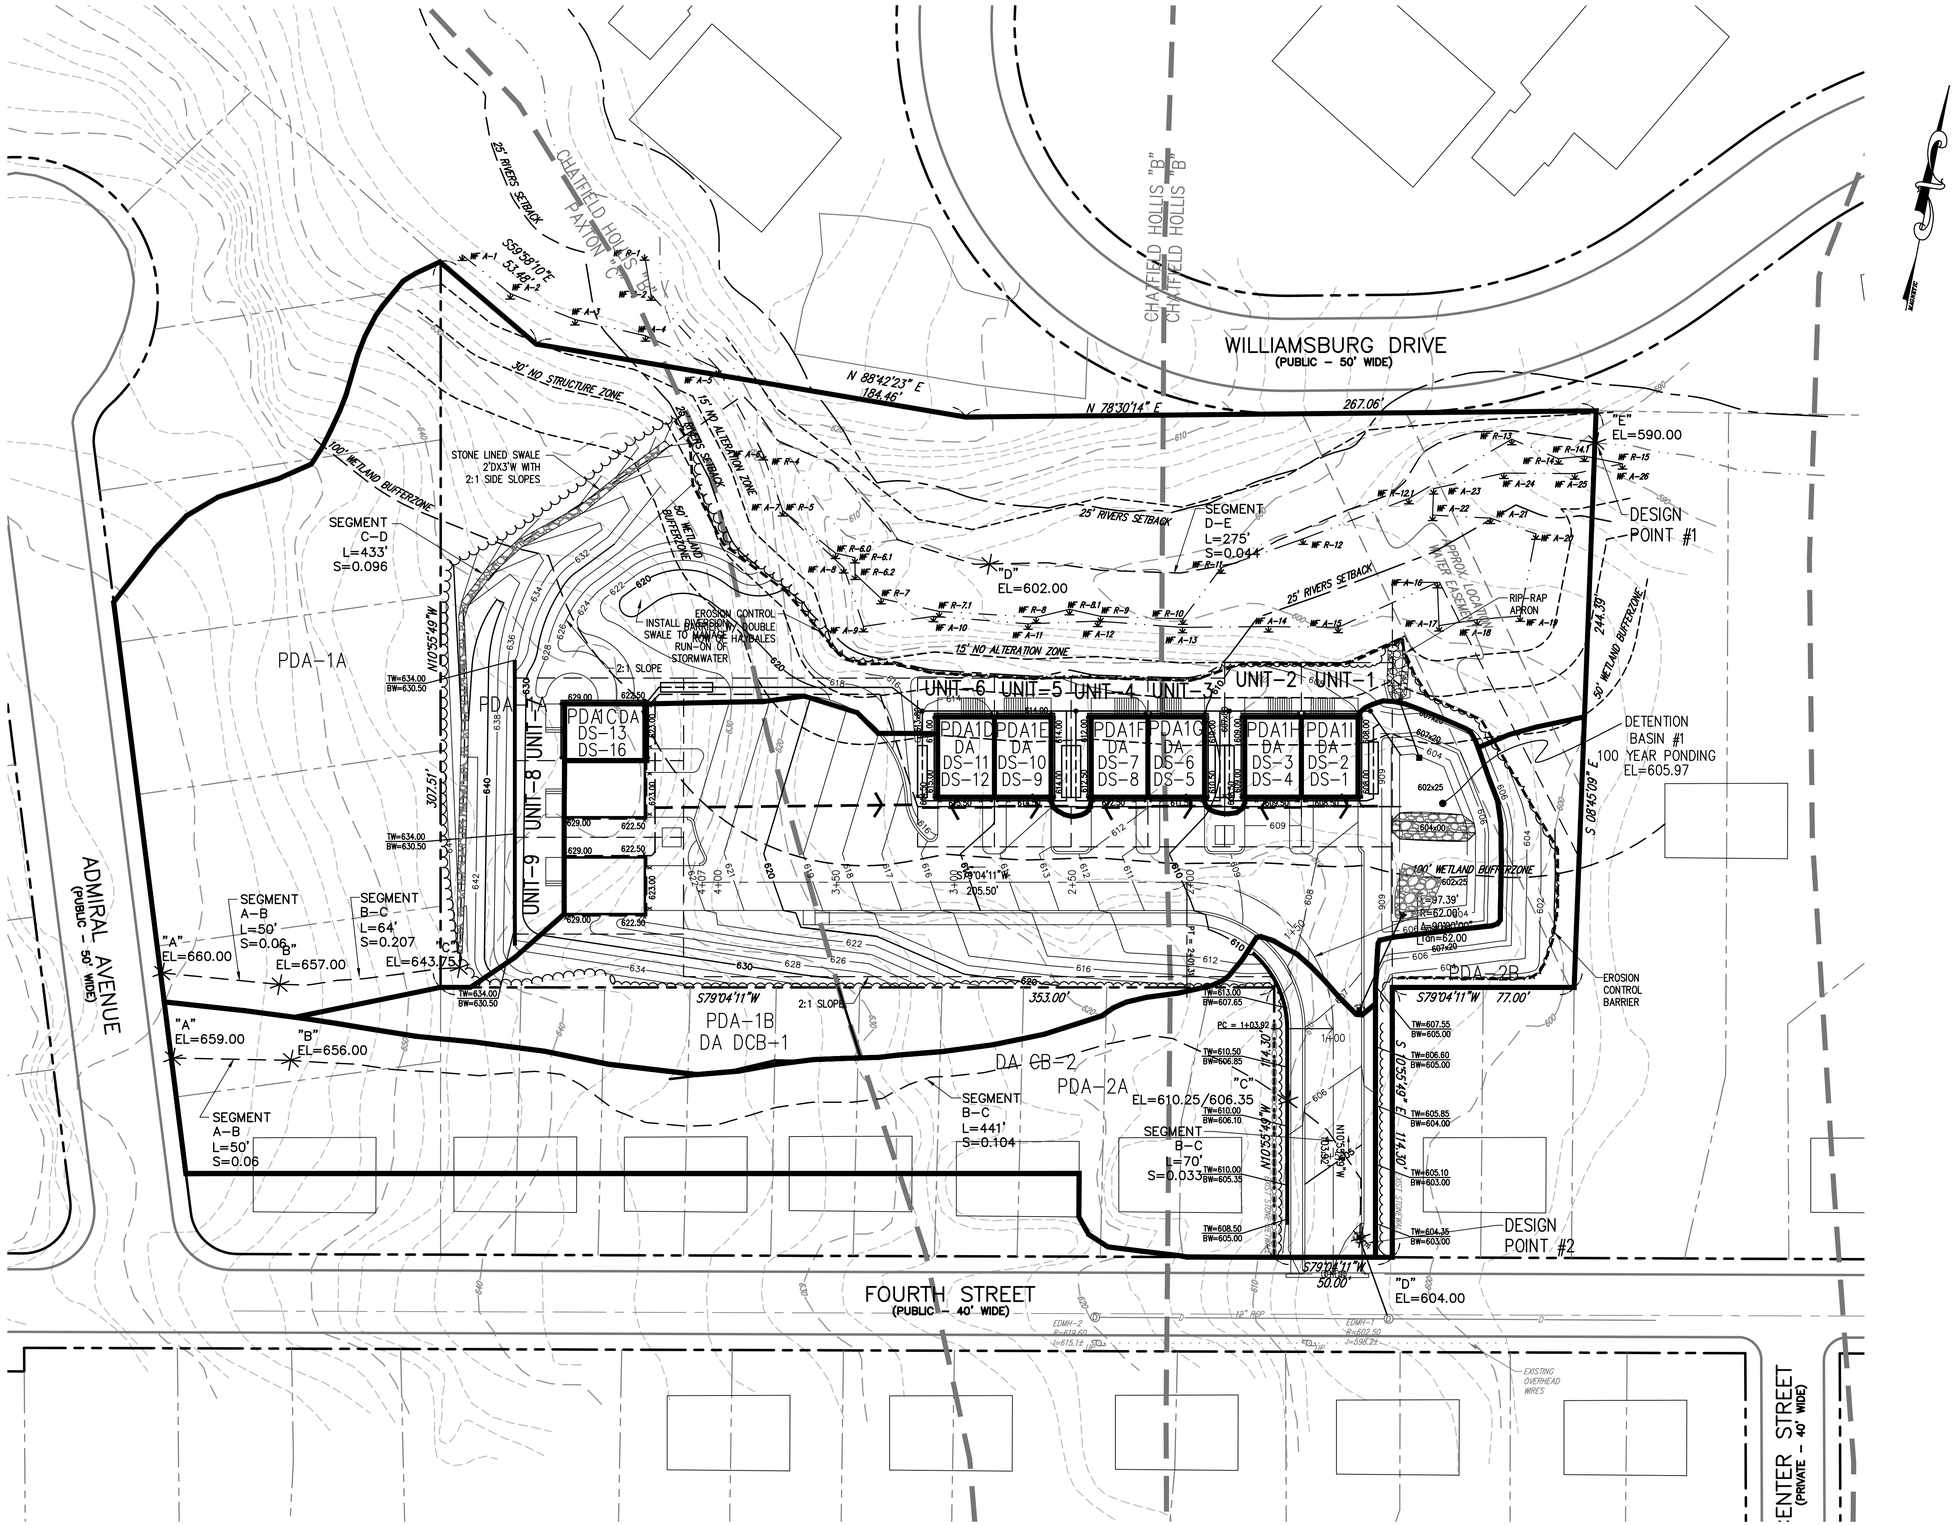

GRAPHIC SCALE

30 0 15 30 60 120

(IN FEET)
1 inch = 30 ft.

REV. NO.	DATE	REVISION
1	12/16/21	REVISE TURNAROUND

TITLE:

DEFINITIVE SITE PLAN
CLUSTER GROUP OF SINGLE FAMILY DWELLINGS
AT
47R FOURTH STREET
WORCESTER, MASSACHUSETTS 01602

PREPARED FOR:

DANIEL YARNIE
37 WEST MILLBURY ROAD
SUTTON, MASSACHUSETTS 01590

PROPERTY OWNER:

DANIEL YARNIE
37 WEST MILLBURY ROAD
SUTTON, MASSACHUSETTS 01590

PREPARED BY:

J.M. GRENIER ASSOCIATES INC.
325 DONALD LYNCH BOULEVARD SUITE 100
MARLBOROUGH, MASSACHUSETTS 01752
TELE NO.: (508) 845–2500

SCALE:	DATE:
1" = 30'	OCTOBER 22, 2021

POST–DEVELOPMENT DRAINAGE AREAS

SHEET NO.:	PROJECT NO.:
SHEET 2 OF 2	G–636