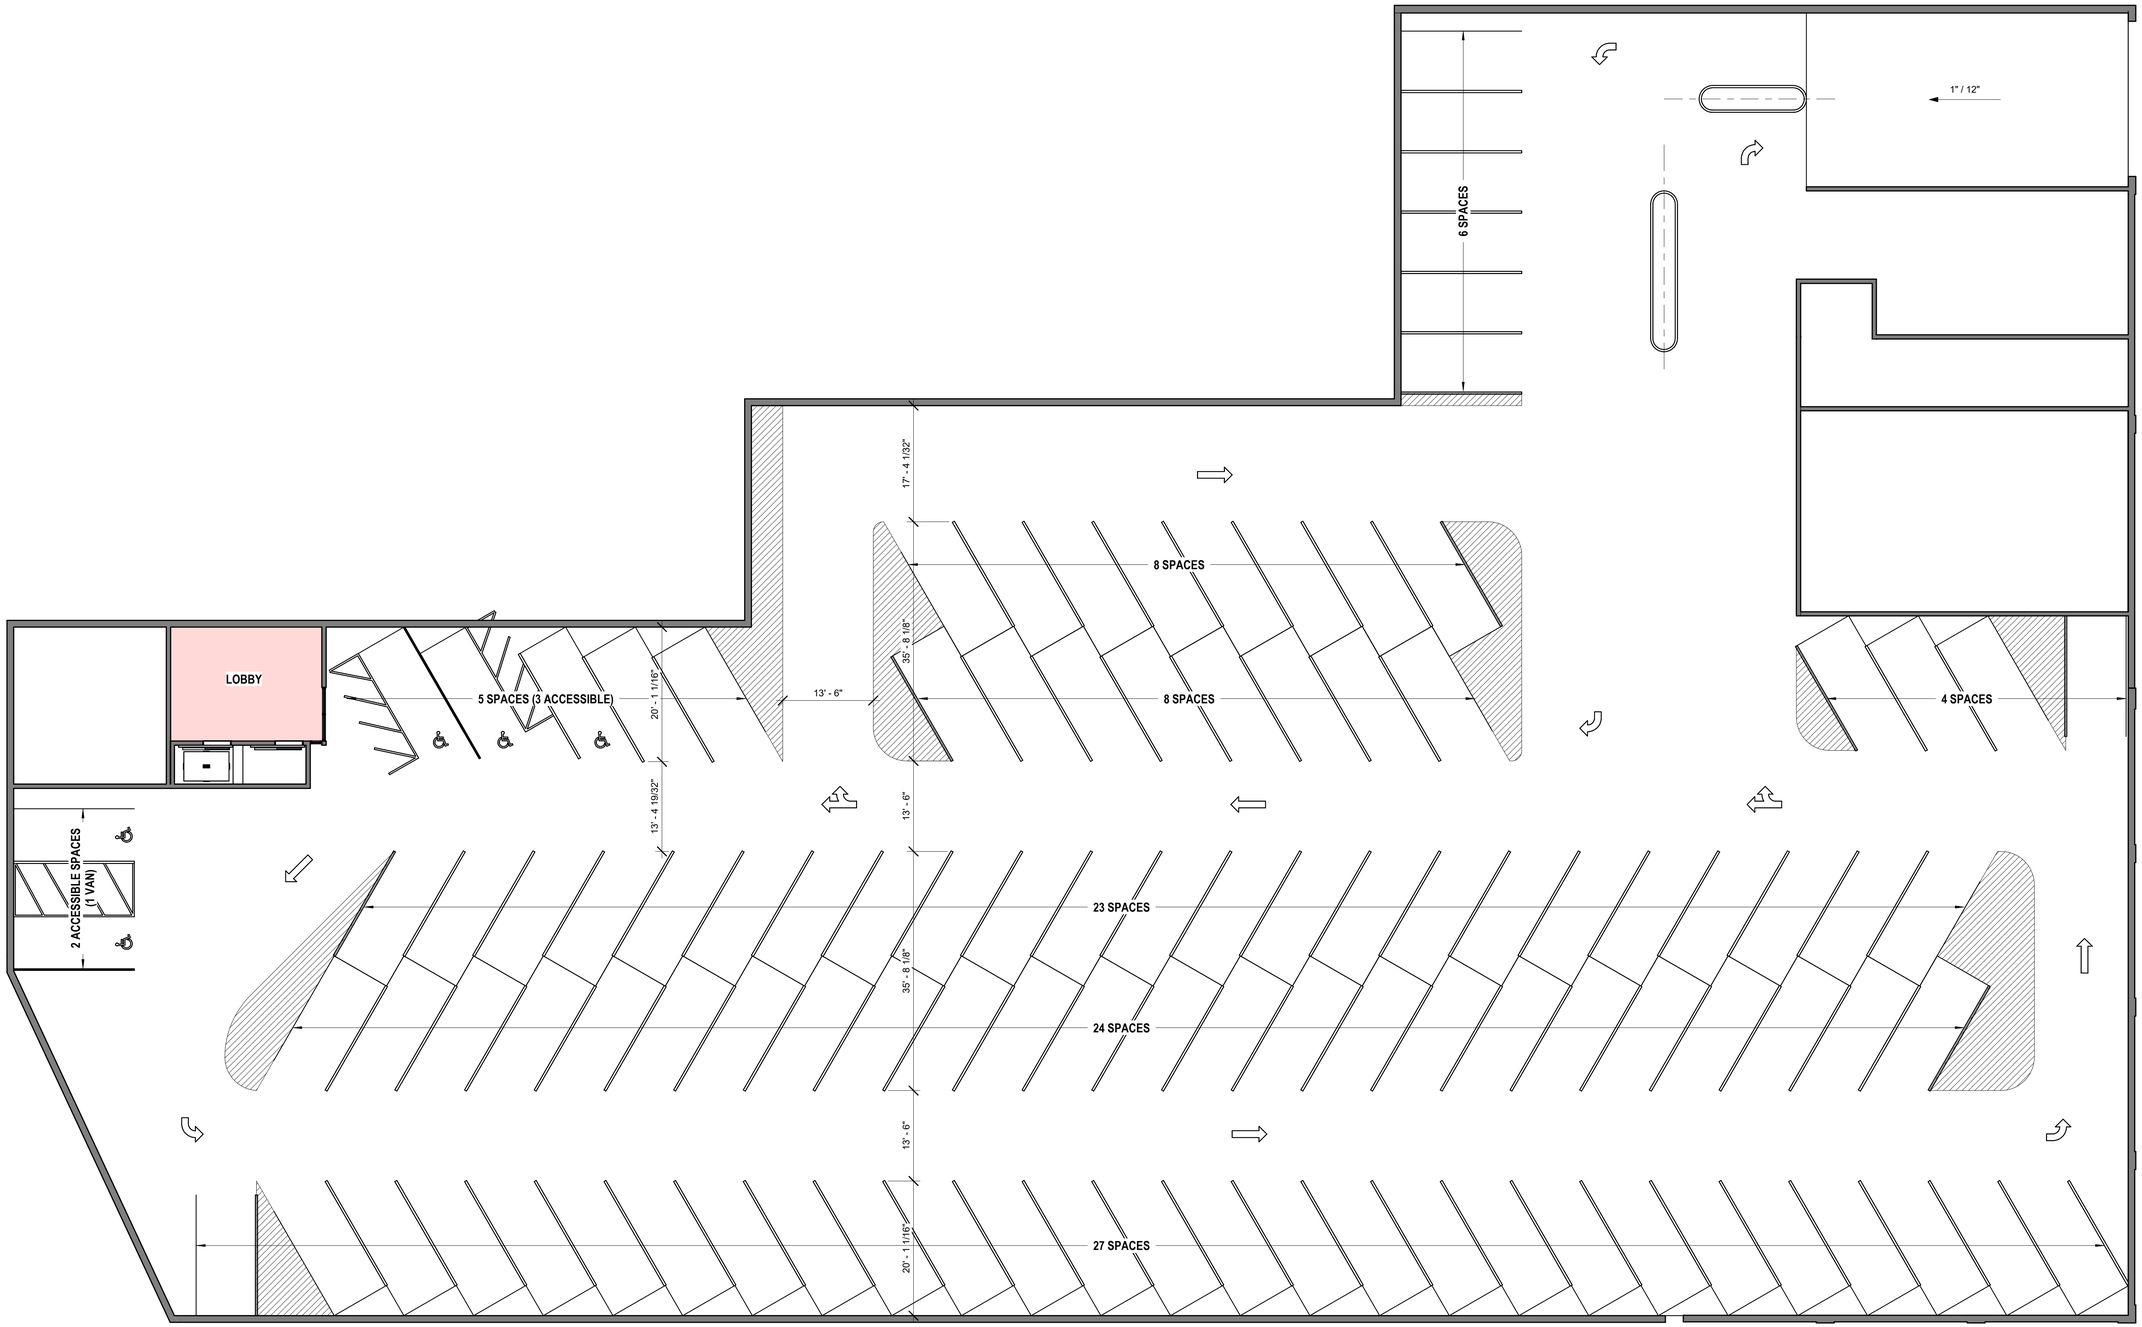

1 GARAGE LEVEL
3/32" = 1'-0"

REGISTERED ARCHITECT
KENNETH P. FEYL
No. 20010
SALEM
COMMONWEALTH OF MASSACHUSETTS

12/22/2022 | 5 SALEM SQUARE | GARAGE | A-0

LYFarchitects
LAGRASSE YANOWITZ & FEYL
ARCHITECTURE • LAND PLANNING • CONSTRUCTION MANAGEMENT
One Elm Square | Andover | MA | 01810
(978)470.3675 | www.LYFarchitects.com

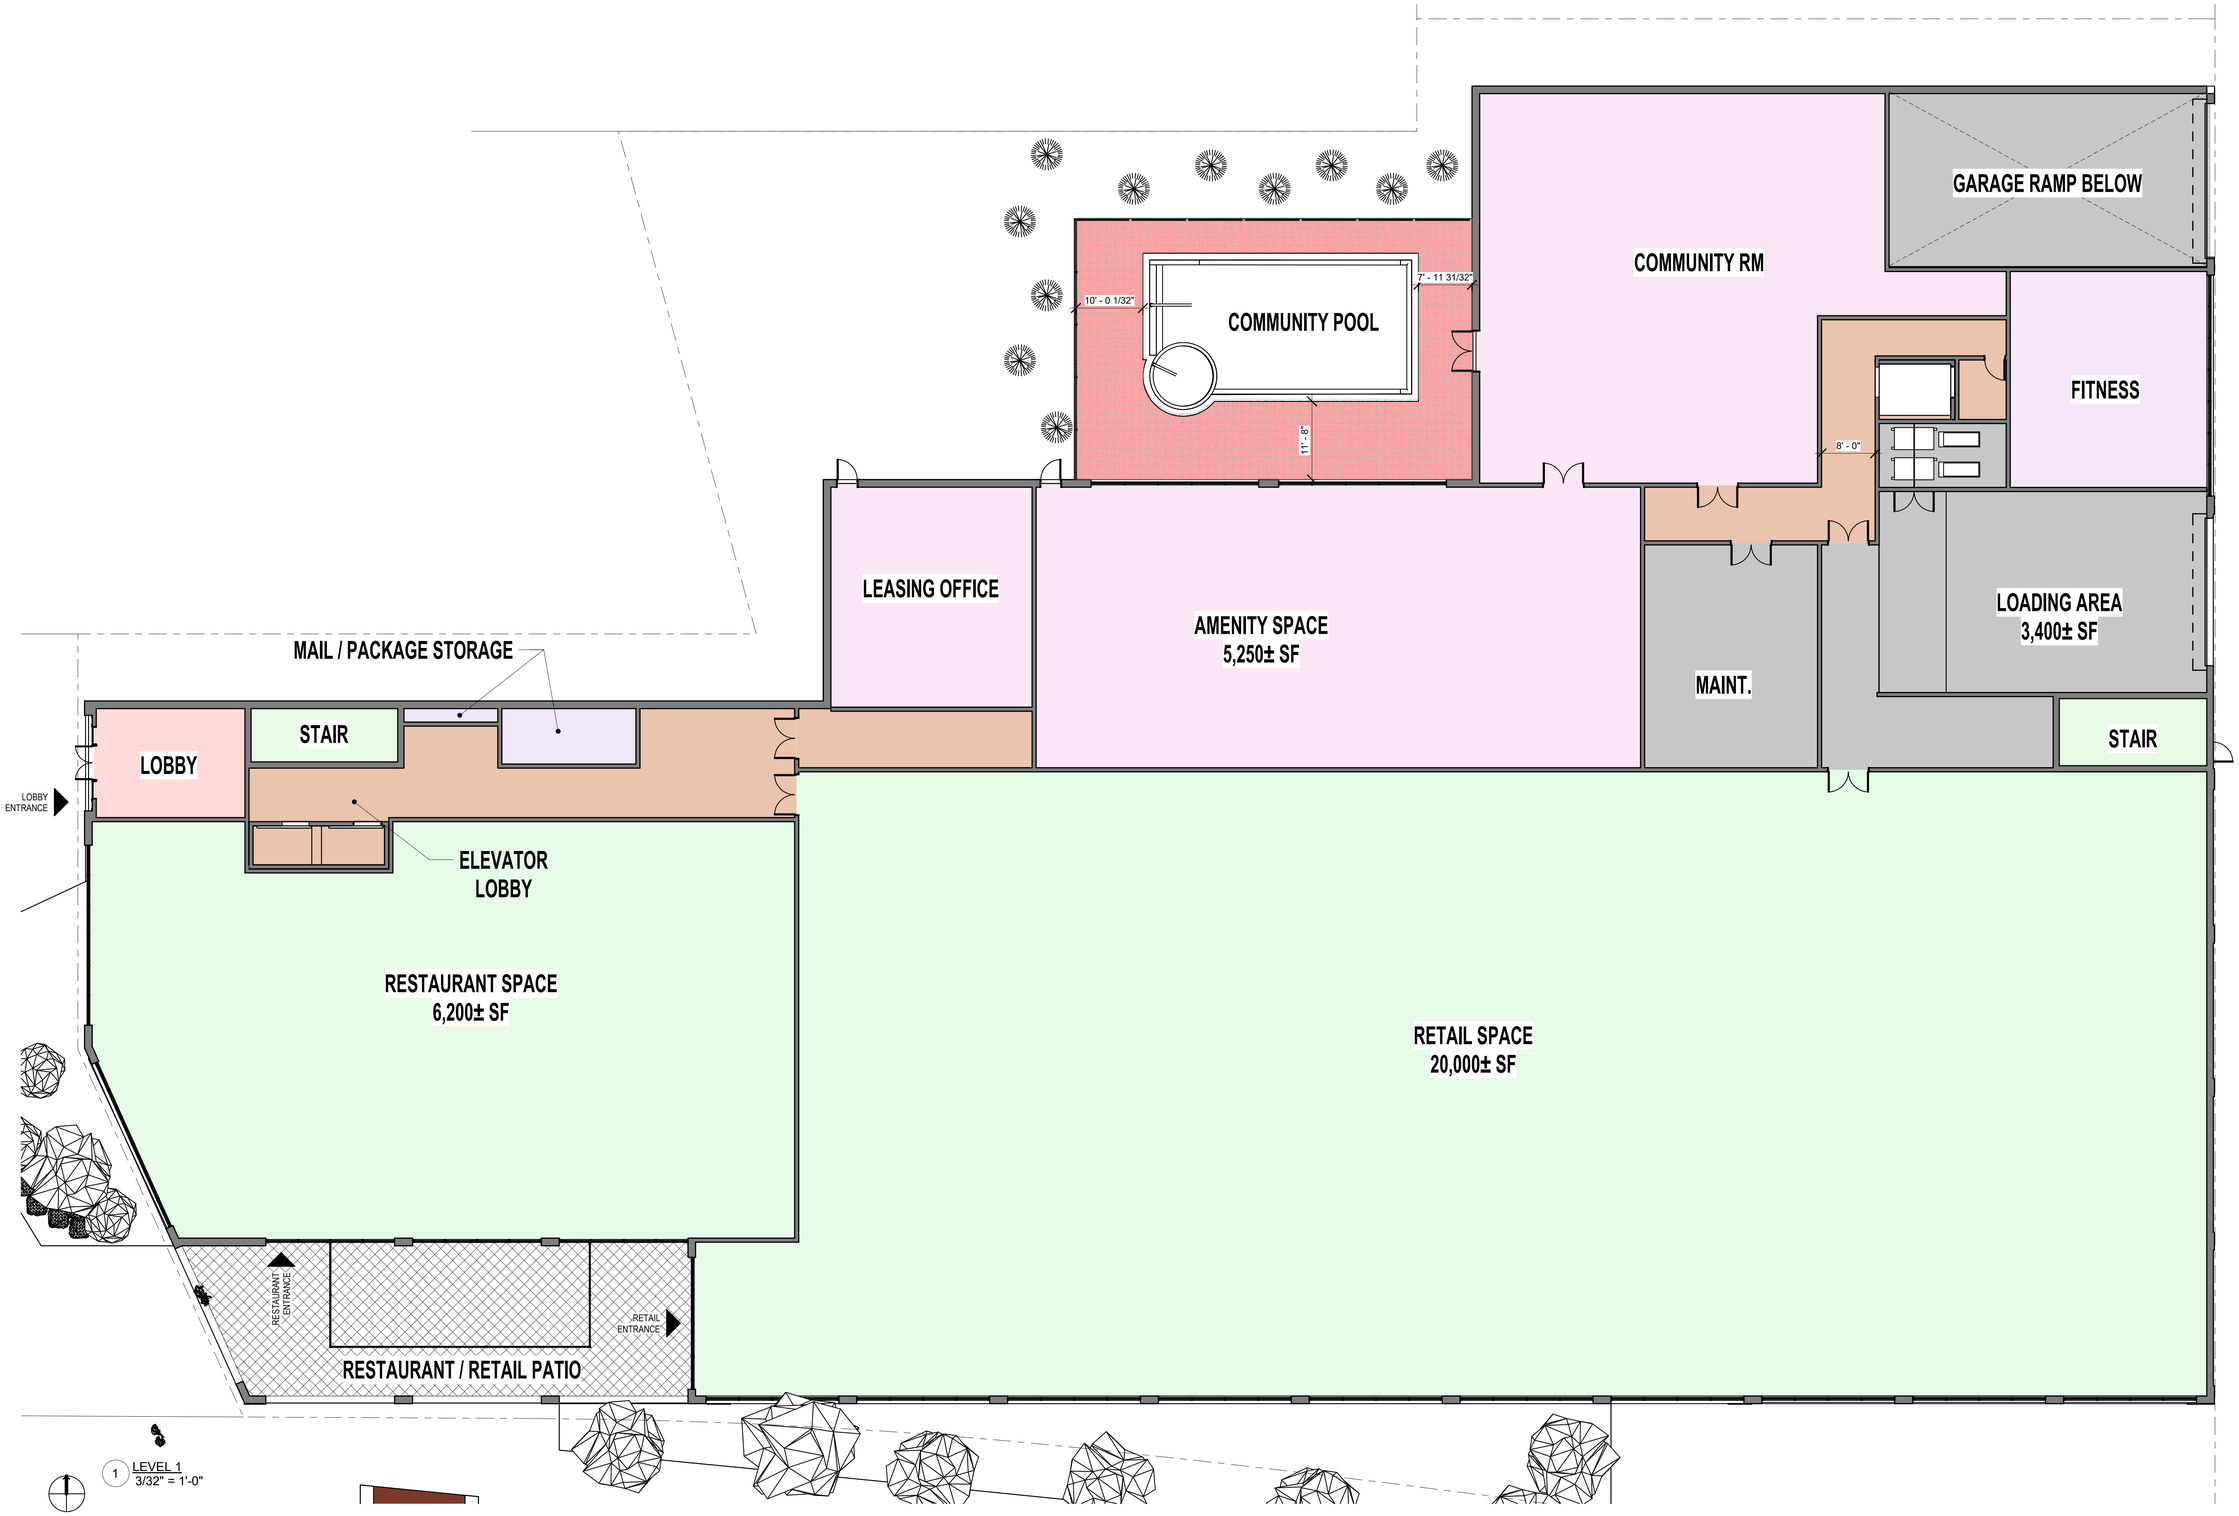

Room Legend

- COMMERCIAL
- COMMUNITY
- COMMUNITY SPACE
- ELEV.
- FITNESS
- HALLWAY
- LOBBY
- MAIL
- STAIR
- TRASH
- UTIL.

12/22/2022 5 SALEM SQUARE 1ST FLOOR A-1

LYFarchitects
LAGRASSE YANOWITZ & FEYL
ARCHITECTURE + LAND PLANNING + CONSTRUCTION MANAGEMENT
One Elm Square | Andover | MA | 01810
(978)470.3675 | www.LYFarchitects.com

UNIT MIX SUMMARY		
Name	Count	Comments
GARAGE LEVEL		
LOBBY	1	
GARAGE LEVEL: 1		
LEVEL 2		
1 BEDROOM	20	
2 BEDROOM	9	
LEVEL 2: 29		
LEVEL 3		
1 BEDROOM	20	
2 BEDROOM	9	
LEVEL 3: 29		
LEVEL 4		
1 BEDROOM	20	
2 BEDROOM	9	
LEVEL 4: 29		
LEVEL 5		
1 BEDROOM	20	
2 BEDROOM	9	
LEVEL 5: 29		
LEVEL 6		
1 BEDROOM	20	
2 BEDROOM	9	
LEVEL 6: 29		
LEVEL 7		
2 BEDROOM	18	
LEVEL 7: 18		
Grand total: 164		

Room Legend

- 1 BEDROOM
- 2 BEDROOM
- ELEV.
- HALLWAY
- STAIR
- STORAGE
- UTIL.

REGISTERED ARCHITECT KENNETH P. FEYL No. 20010 SALEM COMMONWEALTH OF MASSACHUSETTS

12/22/2022 **5 SALEM SQUARE** **2ND FLOOR** **A-2**

LYFarchitects
LAGRASSE YANOWITZ & FEYL
ARCHITECTURE • LAND PLANNING • CONSTRUCTION MANAGEMENT
One Elm Square | Andover | MA | 01810
(978)470.3675 | www.LYFarchitects.com

UNIT MIX SUMMARY		
Name	Count	Comments
GARAGE LEVEL		
LOBBY	1	
GARAGE LEVEL: 1		
LEVEL 2		
1 BEDROOM	20	
2 BEDROOM	9	
LEVEL 2: 29		
LEVEL 3		
1 BEDROOM	20	
2 BEDROOM	9	
LEVEL 3: 29		
LEVEL 4		
1 BEDROOM	20	
2 BEDROOM	9	
LEVEL 4: 29		
LEVEL 5		
1 BEDROOM	20	
2 BEDROOM	9	
LEVEL 5: 29		
LEVEL 6		
1 BEDROOM	20	
2 BEDROOM	9	
LEVEL 6: 29		
LEVEL 7		
2 BEDROOM	18	
LEVEL 7: 18		
Grand total: 164		

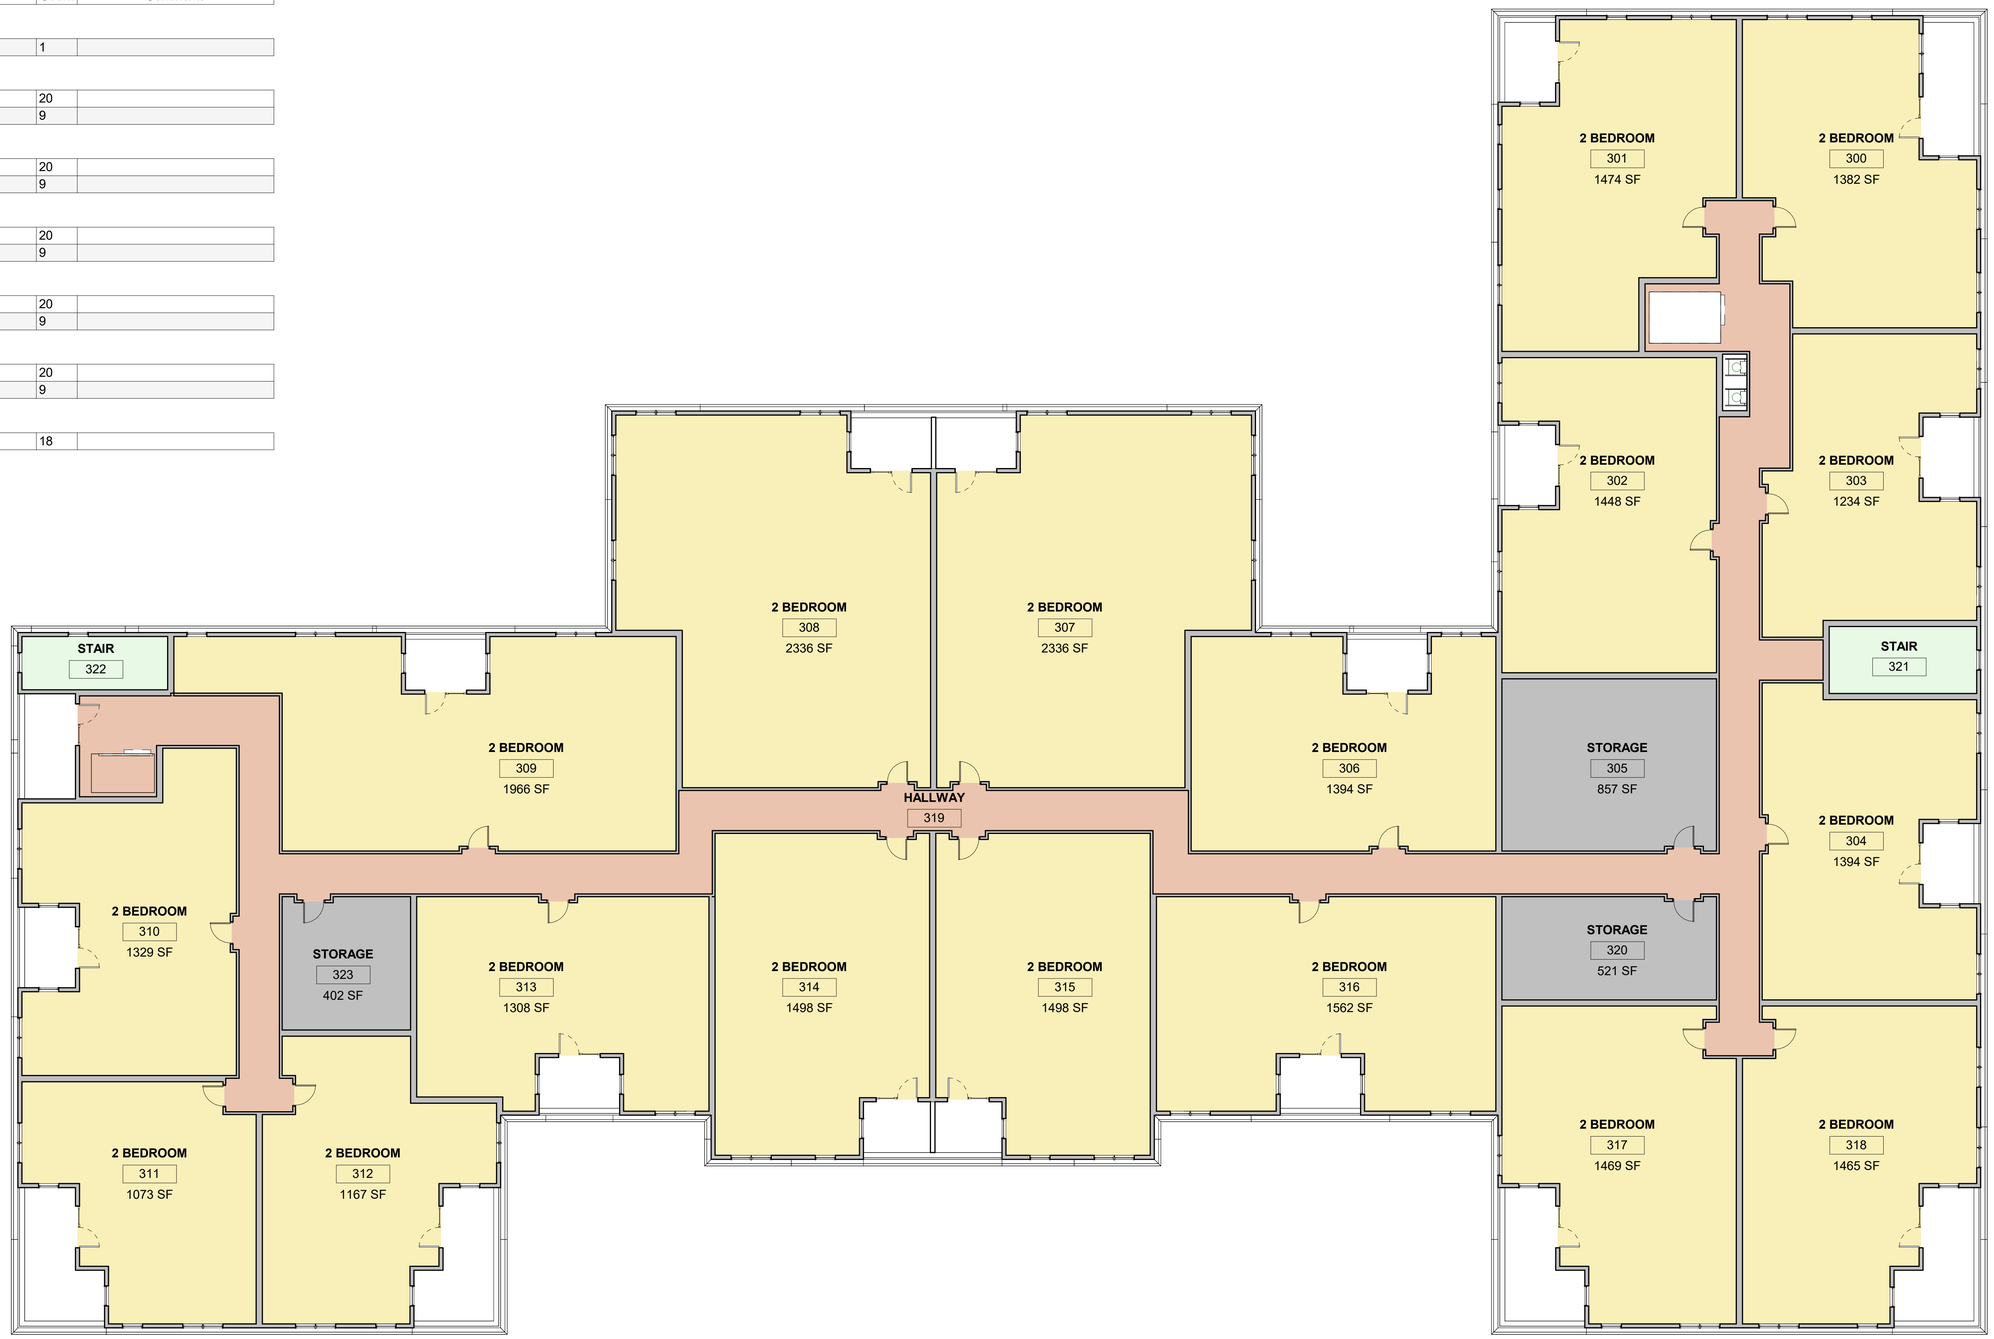

Room Legend

- 2 BEDROOM
- HALLWAY
- STAIR
- STORAGE

REGISTERED ARCHITECT KENNETH P. FEYL No. 20010 SALEM, MA COMMONWEALTH OF MASSACHUSETTS

12/22/2022 **5 SALEM SQUARE** **7TH FLOOR** **A-3**

LYFarchitects
LAGRASSE YANOWITZ & FEYL
ARCHITECTURE • LAND PLANNING • CONSTRUCTION MANAGEMENT
One Elm Square | Andover | MA | 01810
(978)470.3675 | www.LYFarchitects.com

2 West
1/16" = 1'-0"

1 South
1/16" = 1'-0"

3 North
1/16" = 1'-0"

4 East
1/16" = 1'-0"

REGISTERED ARCHITECT
KENNETH P. FEYL
No. 20010
SALEM,
COMMONWEALTH OF MASSACHUSETTS

12/22/2022 **5 SALEM SQUARE** **BUILDING ELEVATIONS** **A-4**

LYFarchitects
LAGRASSE YANOWITZ & FEYL
ARCHITECTURE + LAND PLANNING + CONSTRUCTION MANAGEMENT
One Elm Square | Andover | MA | 01810
(978)470.3675 | www.LYFarchitects.com