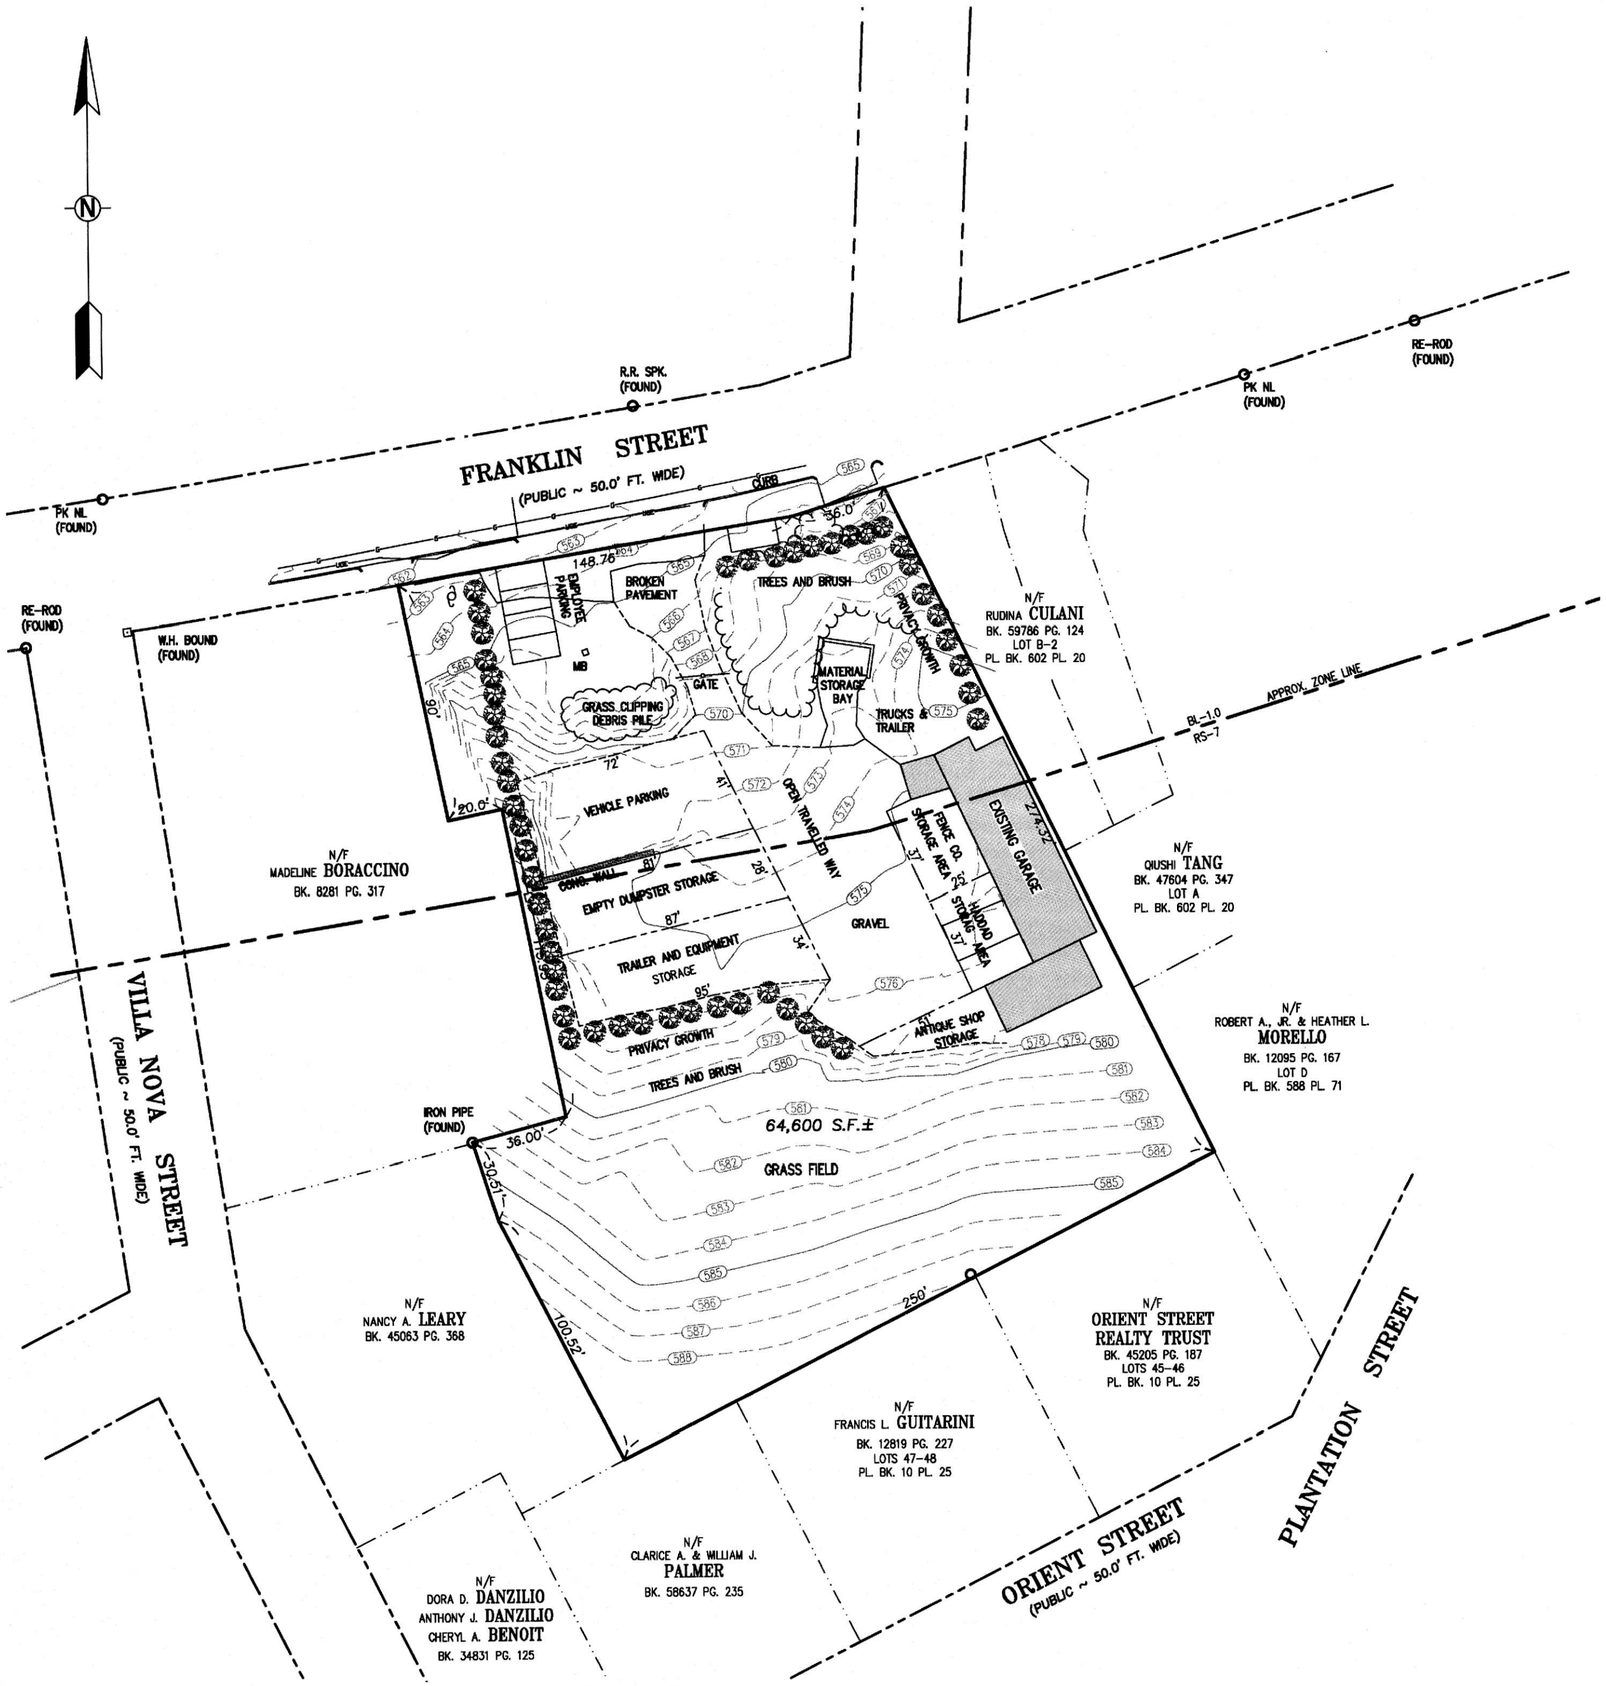

NOTES:

THIS PLAN WAS PREPARED WITHOUT THE BENEFIT OF A TITLE REPORT AND IS SUBJECT TO ANY FINDINGS SUCH A REPORT MIGHT DISCLOSE.

REFERENCES:

DEED BOOK 8692 PAGE 210
PLAN BOOK 927 PLAN 653
ASSESSORS REFERENCE: 28-028-00020

ZONING:

AS SHOWN

ALL ABOVE DEEDS AND PLANS ARE RECORDED WITH THE WORCESTER DISTRICT REGISTRY OF DEEDS.

GRAPHIC SCALE
1"=40'

40 0 40 80 120

COMMONWEALTH OF MASSACHUSETTS
ROBERT J. SMITH
36869
PROFESSIONAL LAND SURVEYOR

REGISTERED LAND SURVEYOR

NOV. 15, 2024
DATE

B&R SURVEY, INC.

100 GROVE STREET
WORCESTER, MA 01605
TEL 508-756-8579
FAX 508-421-4797

SITE PLAN

LAND OWNED BY:

MASCIA REALTY COMPANY, INC.

640 FRANKLIN STREET
WORCESTER, MASSACHUSETTS

SCALE: 1"=40' DATE: NOVEMBER 15, 2024

FIELD: RJS	CALC: RPB	CHECK: RJS
SHEET 1 OF 1		JOB #24-258